




Existing Rear Elevation
1 : 100

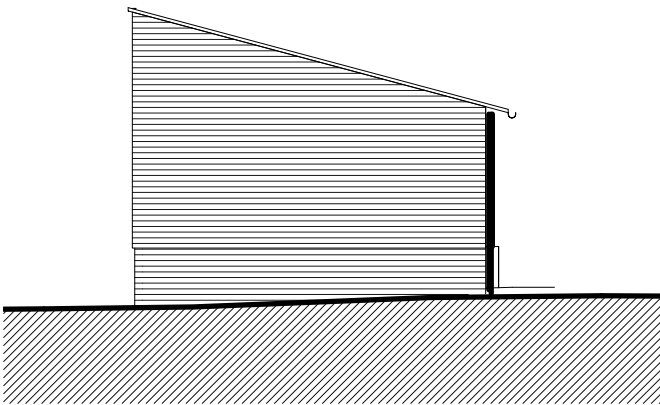


Existing North East Elevation
1 : 100

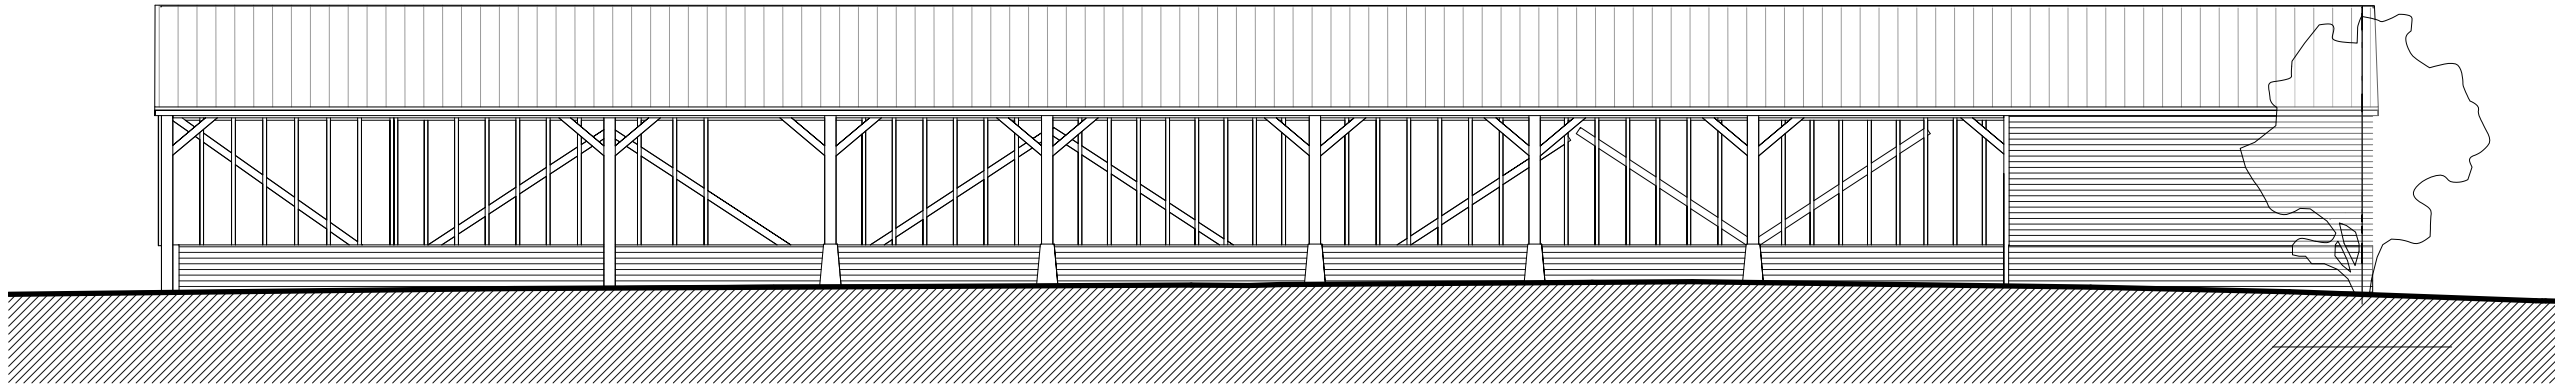

Existing Front Elevation
1 : 100

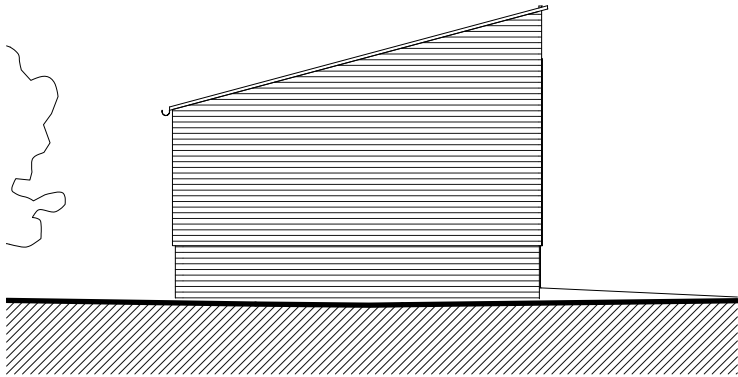

Existing South West Elevation
1 : 100

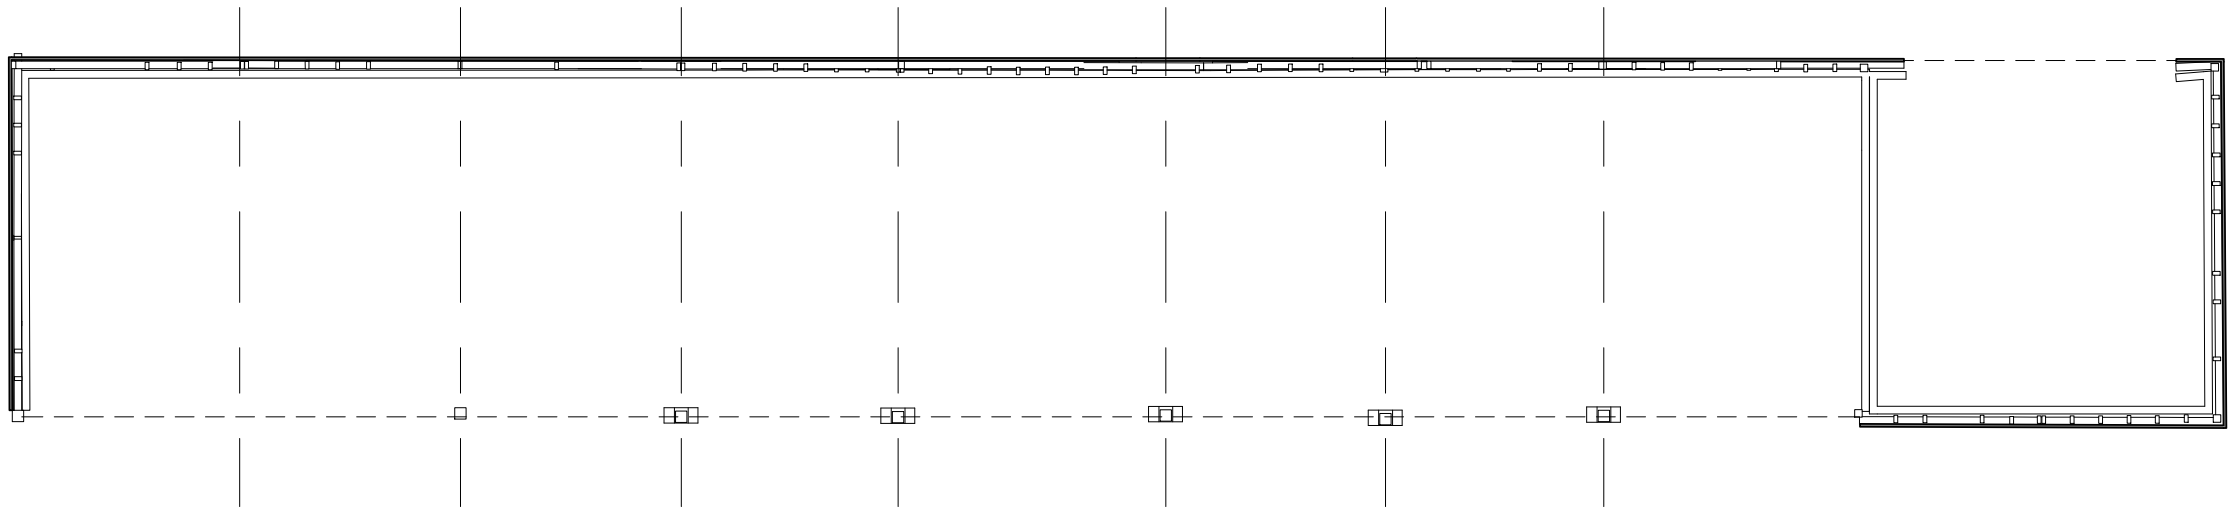

Existing Ground Floor Plan
1 : 100