


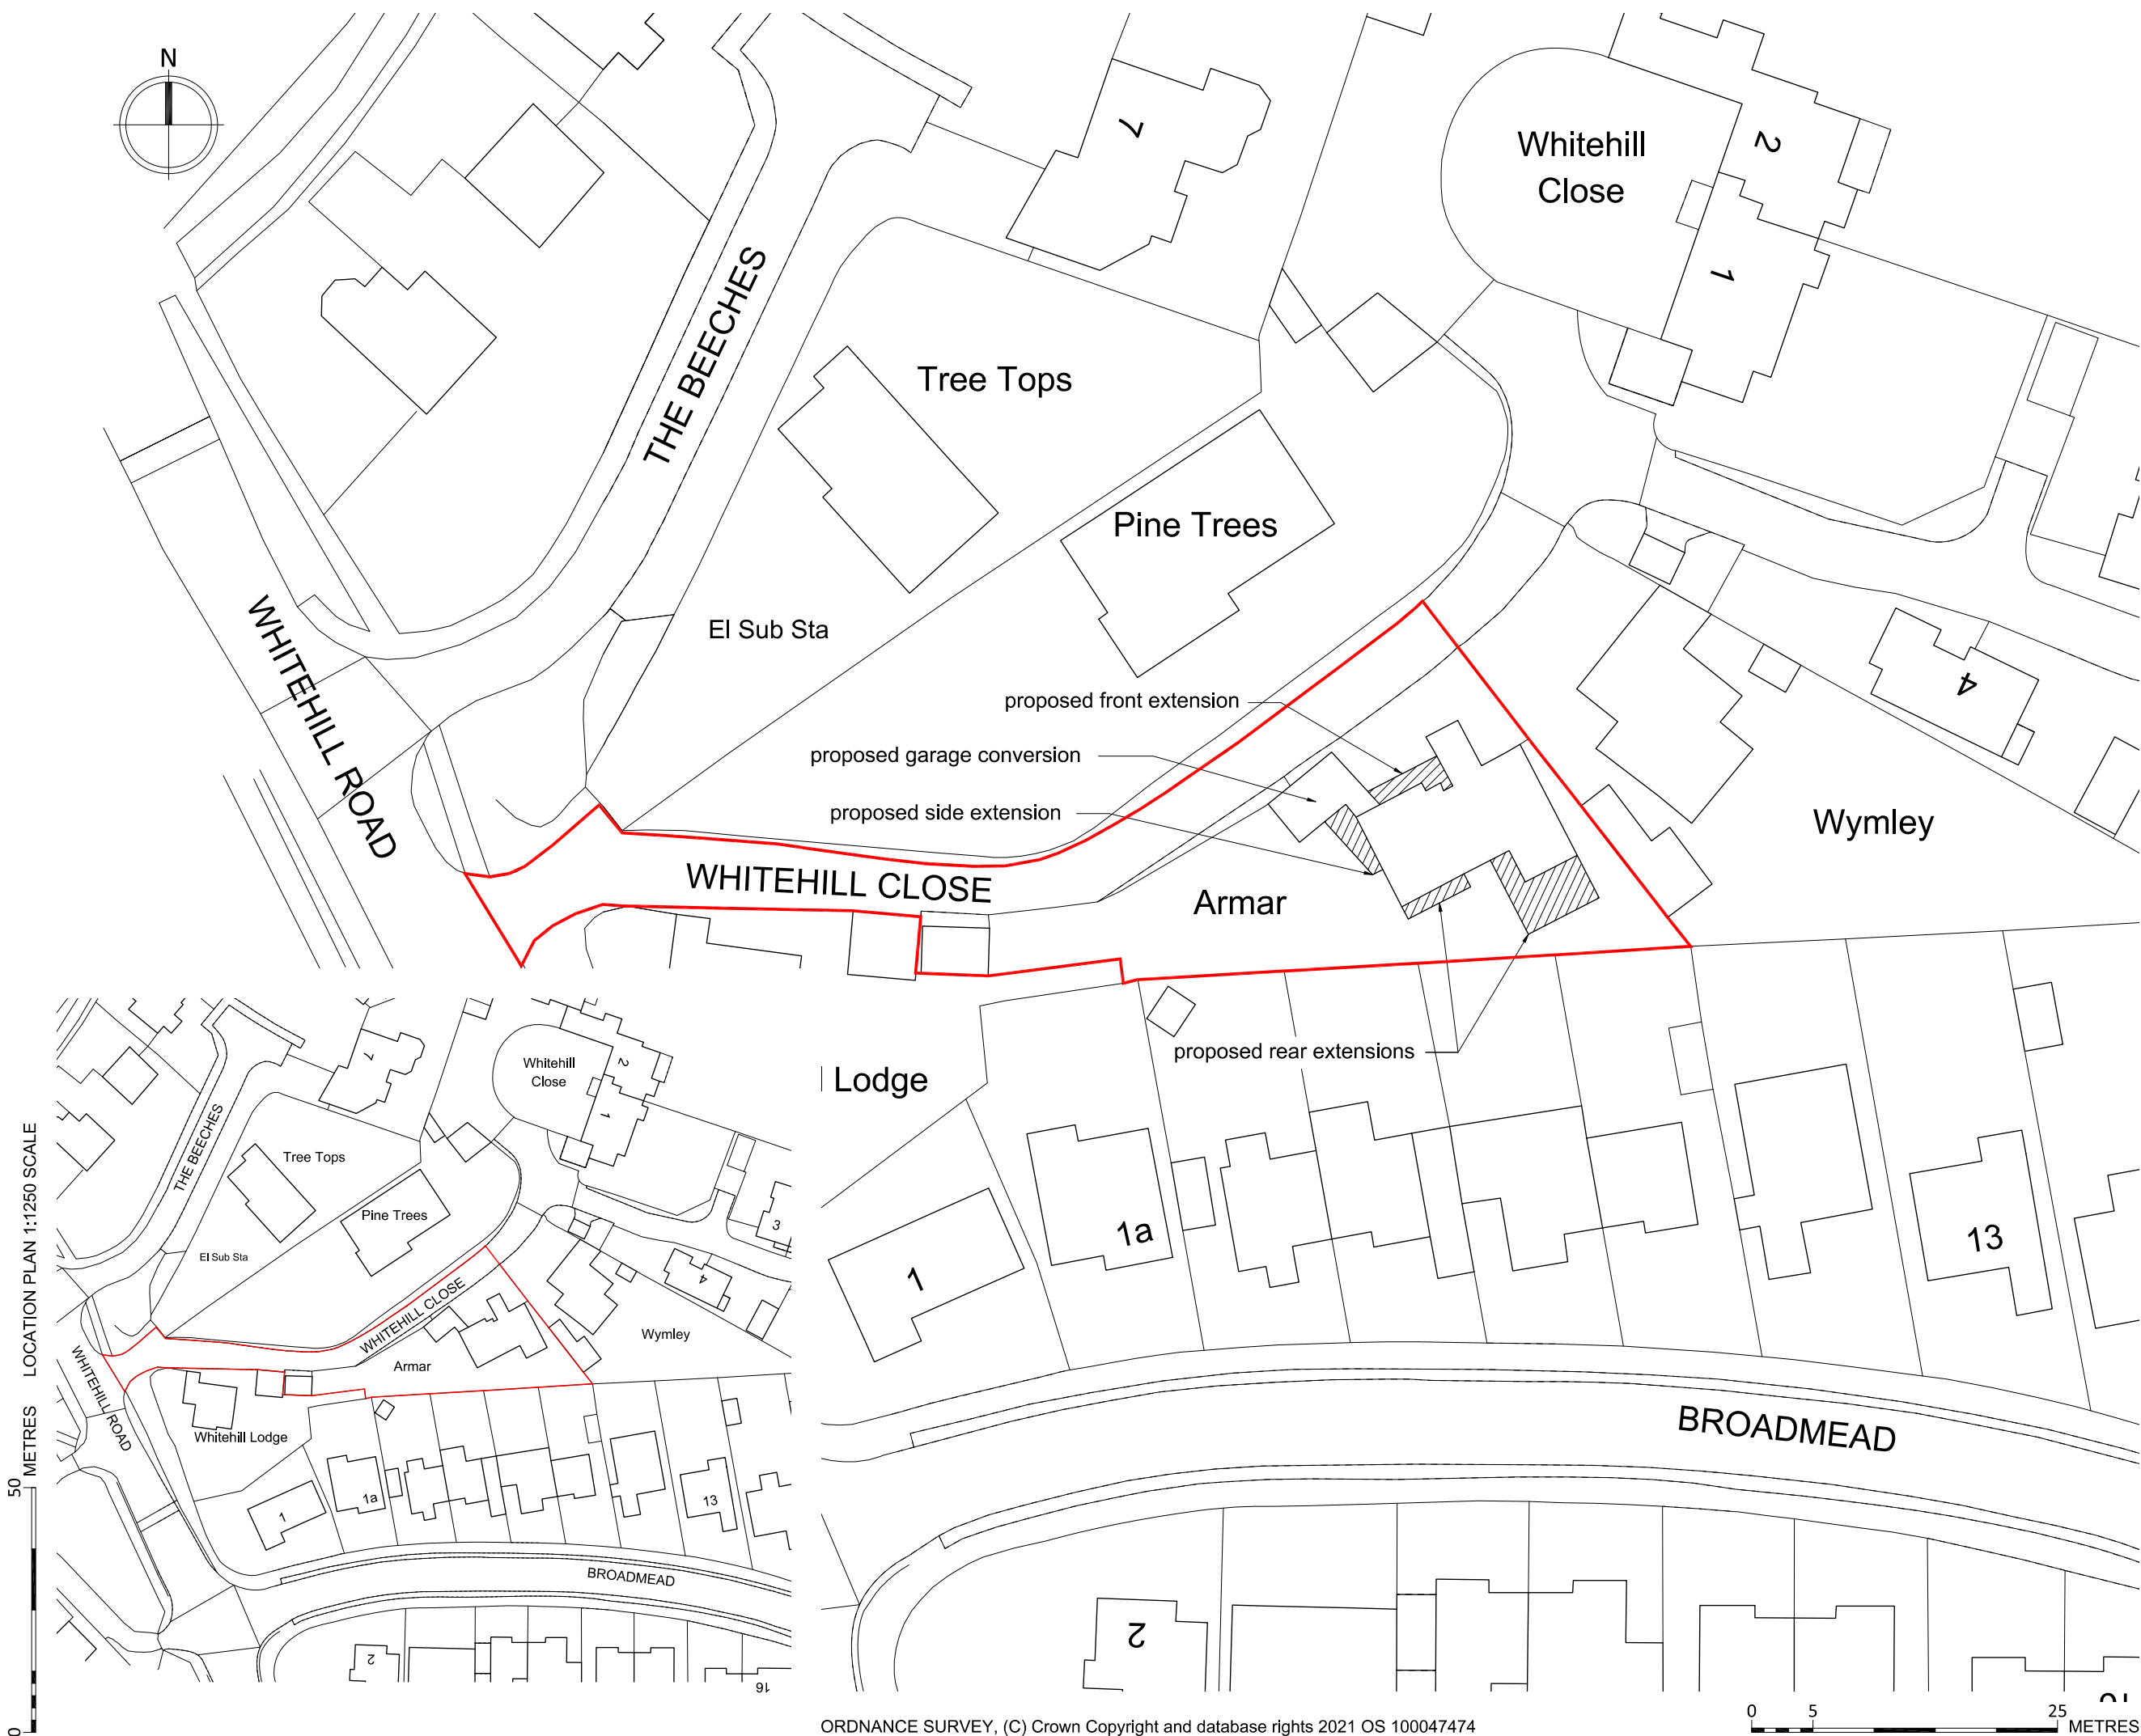

GENERAL NOTES

No.	Description
01	Check all dimensions on site

REVISIONS

Rev.	Date	Description
A	Aug 26	Site boundary extended



29b Hermitage Road,
Hitchin, Hertfordshire, SG5 1BY.
info@whitebrick.studio

CLIENT

Mr and Mrs Maddox

PROJECT

Extension and Alterations at
Armar, Whitehill Close, Hitchin,
Herts, SG4 9HX

DRAWING TITLE

Site Location Plan

INFORMATION

Job ref	2606
Drawing no.	2606-00A
Scale	1:500/1:1250 @ ISOA3
Date	Apr 26
Drawn	CWM