


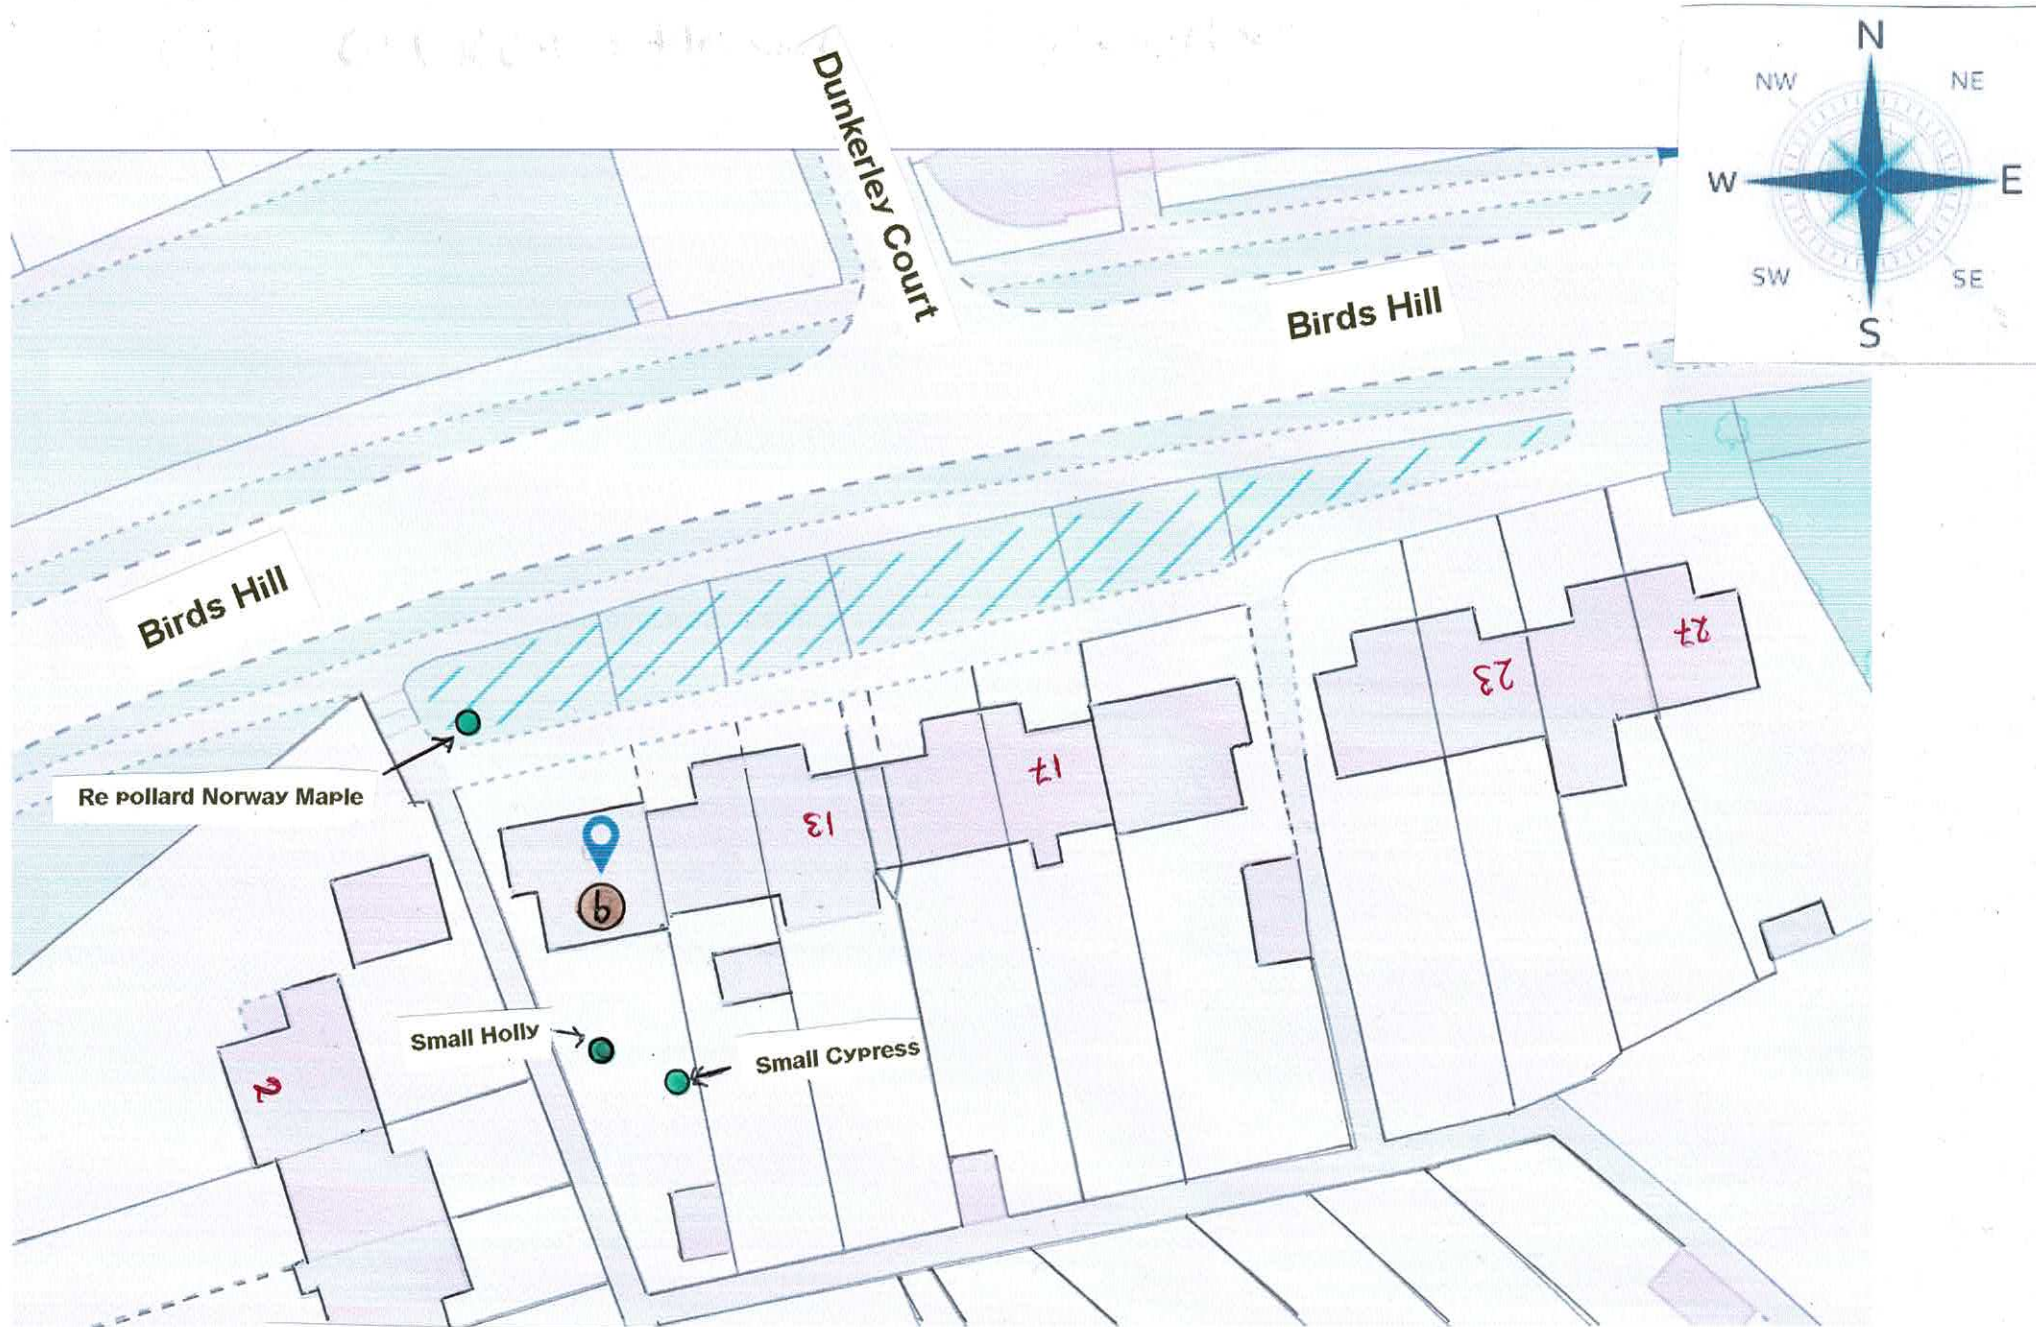

Conservation planning for 9, Birds Hill, Letchworth SG6 1PL