

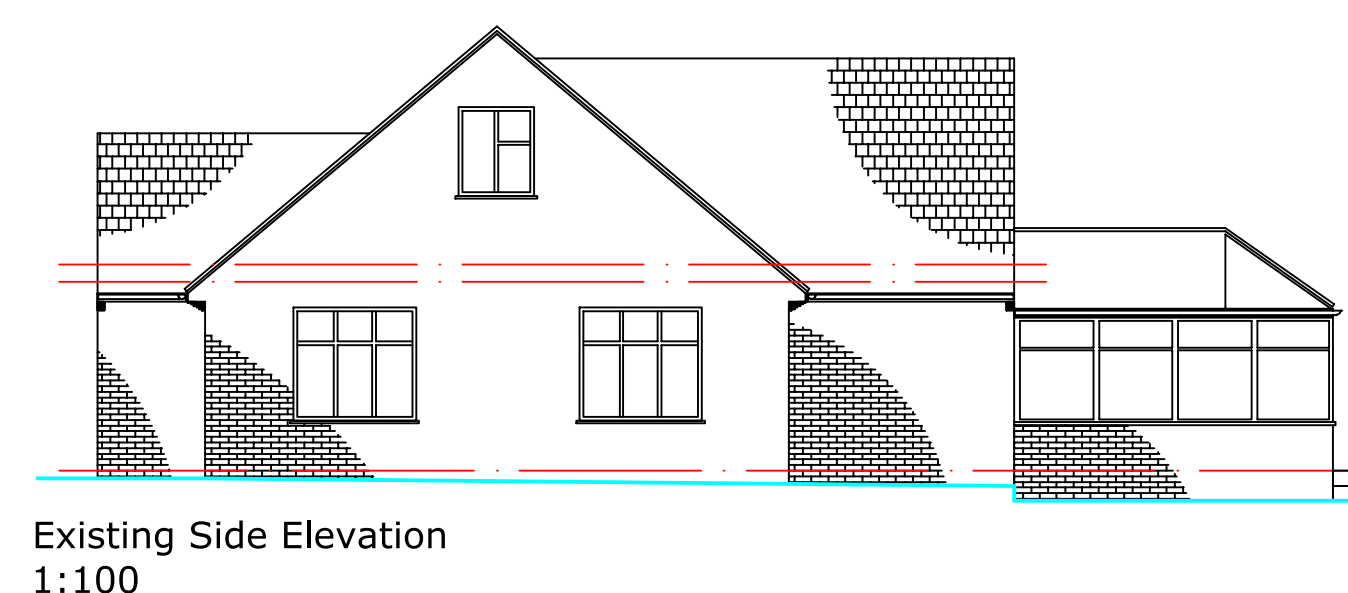
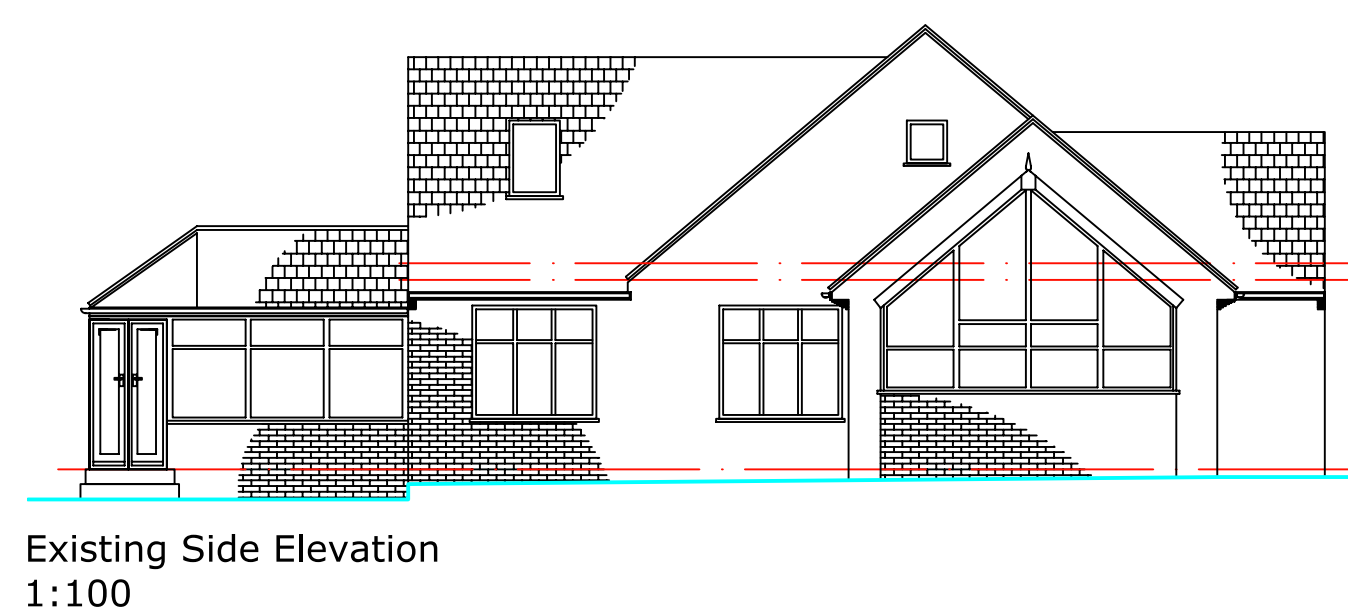
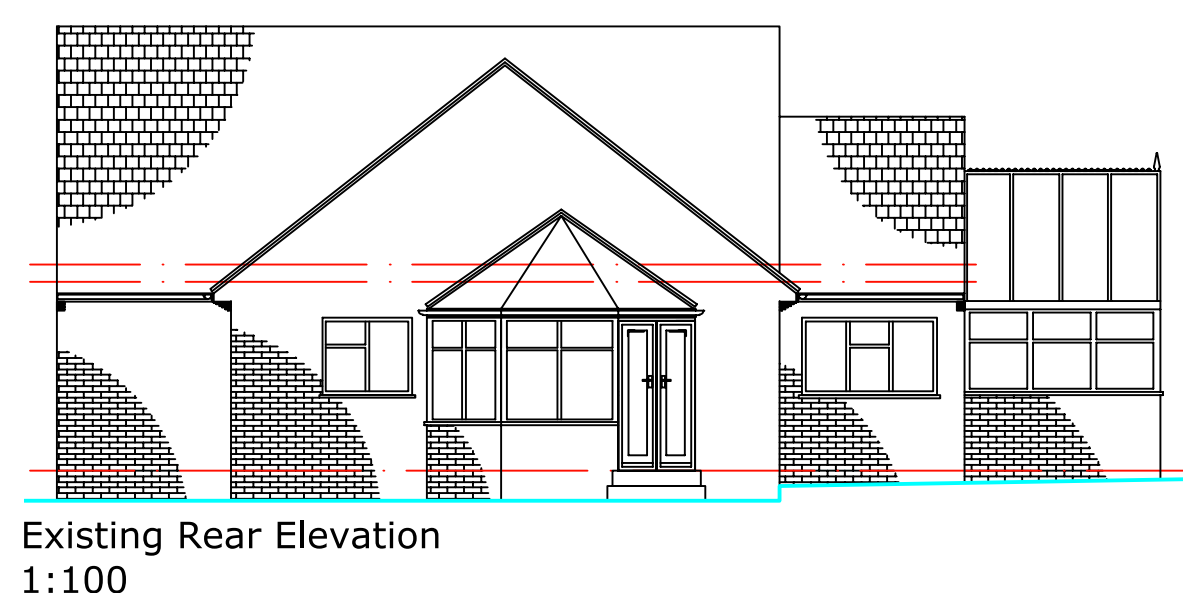
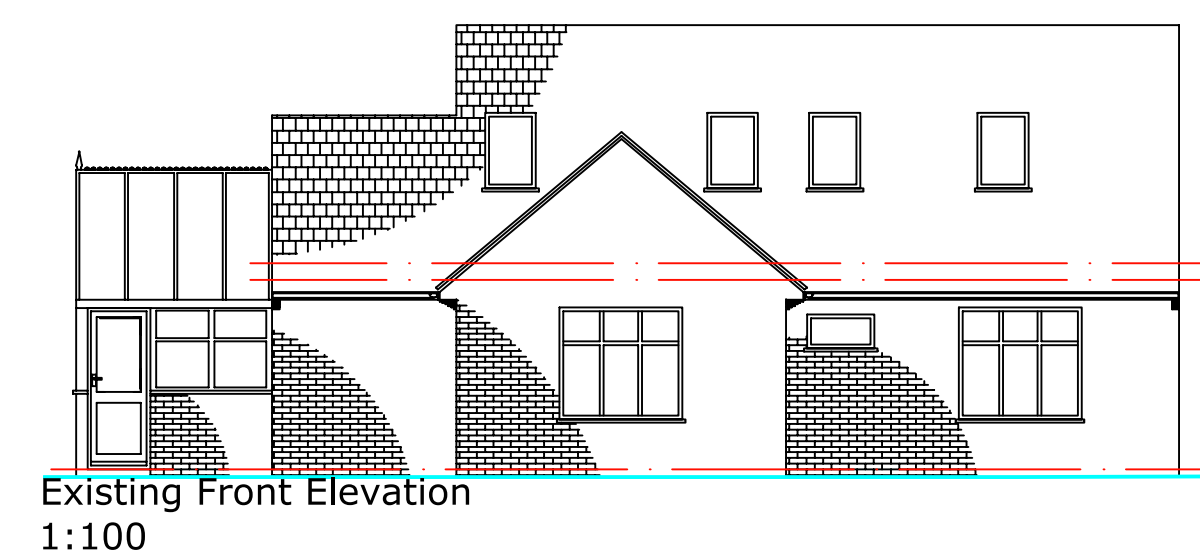
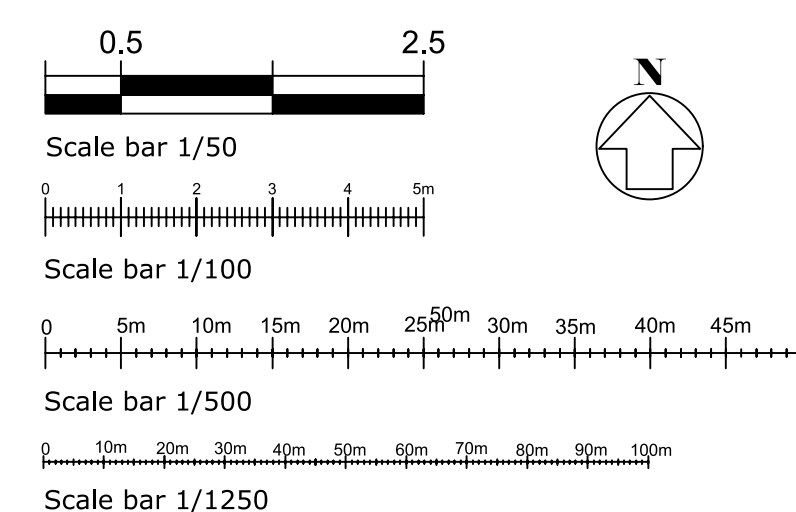
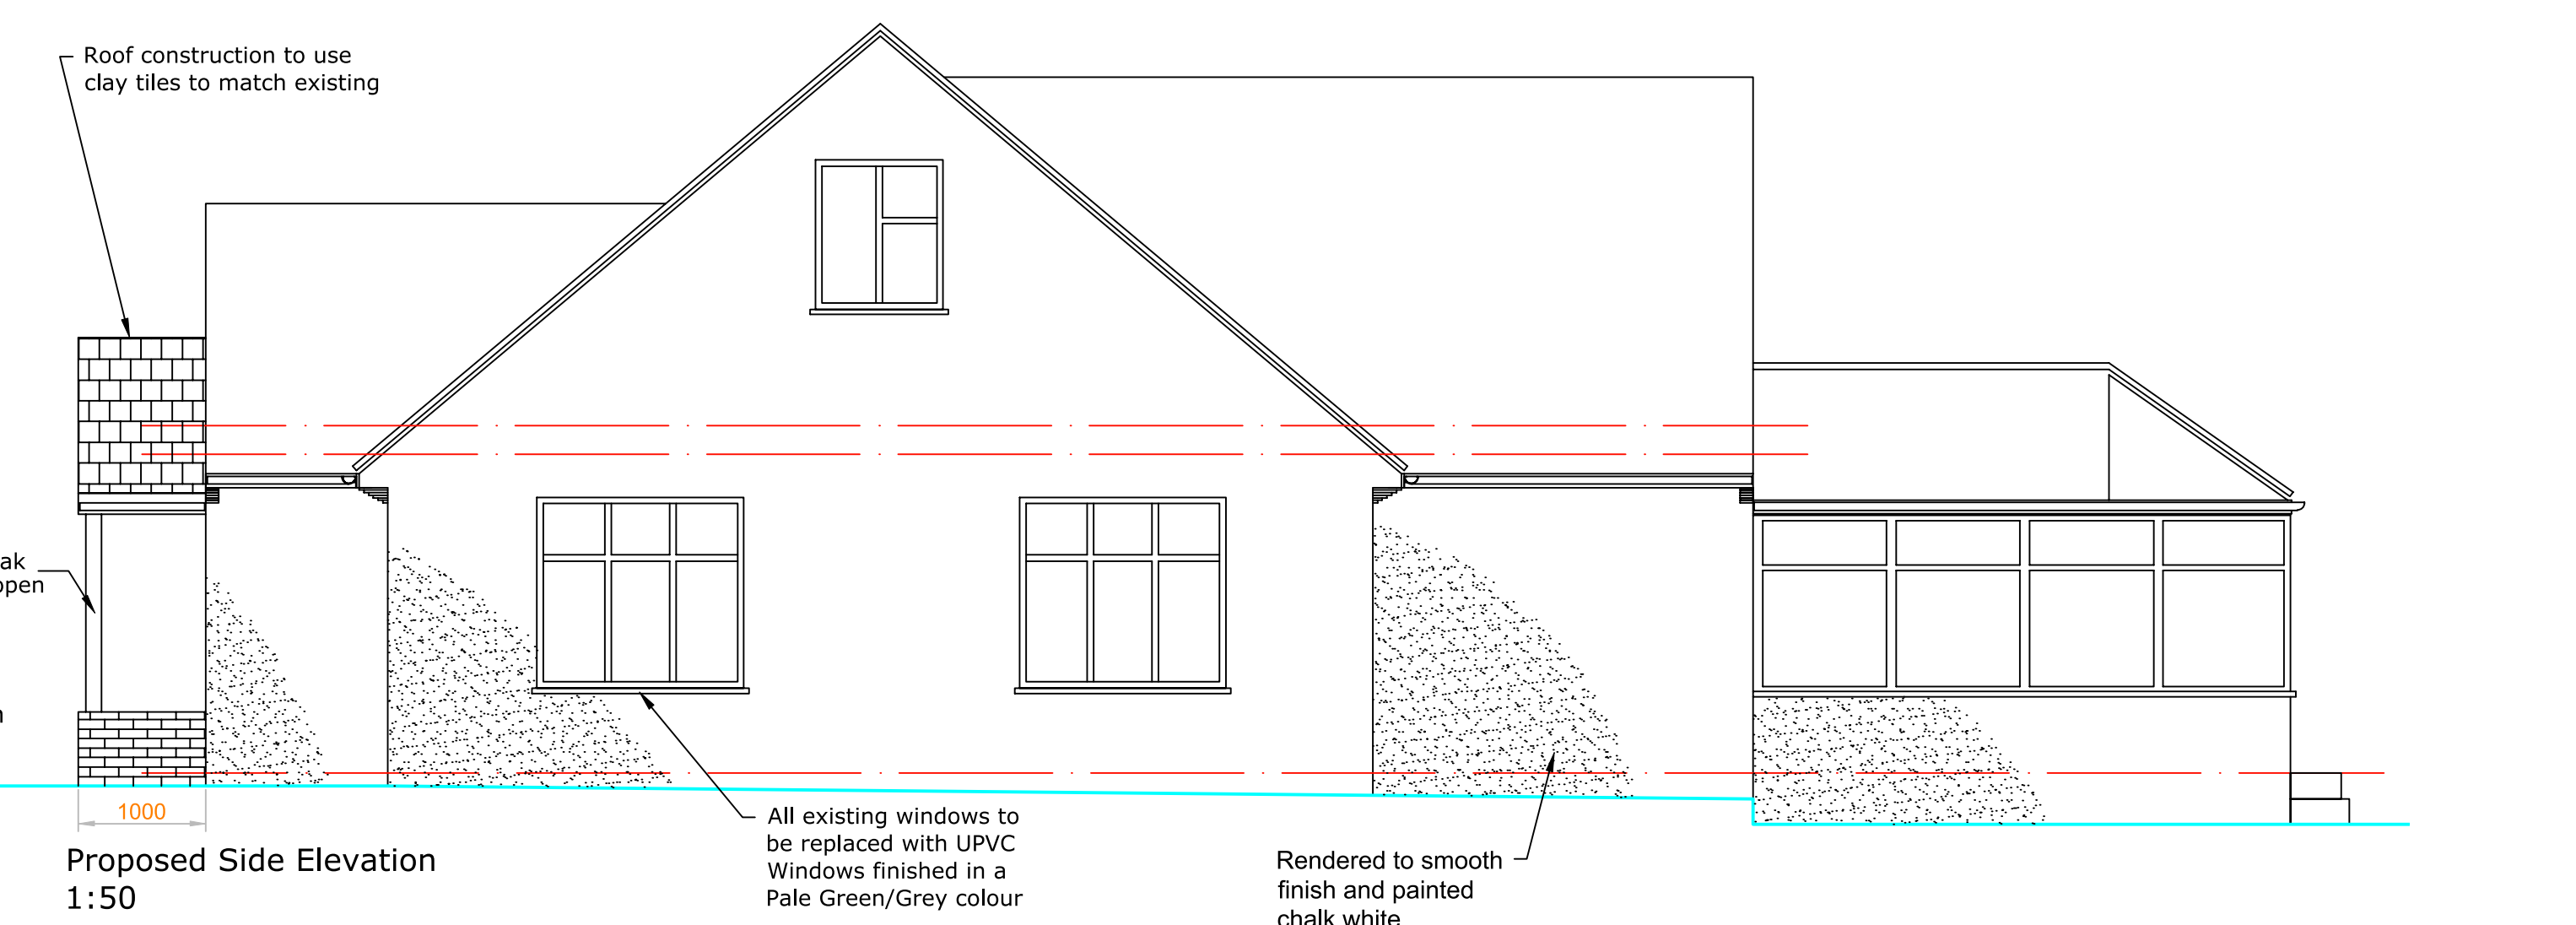
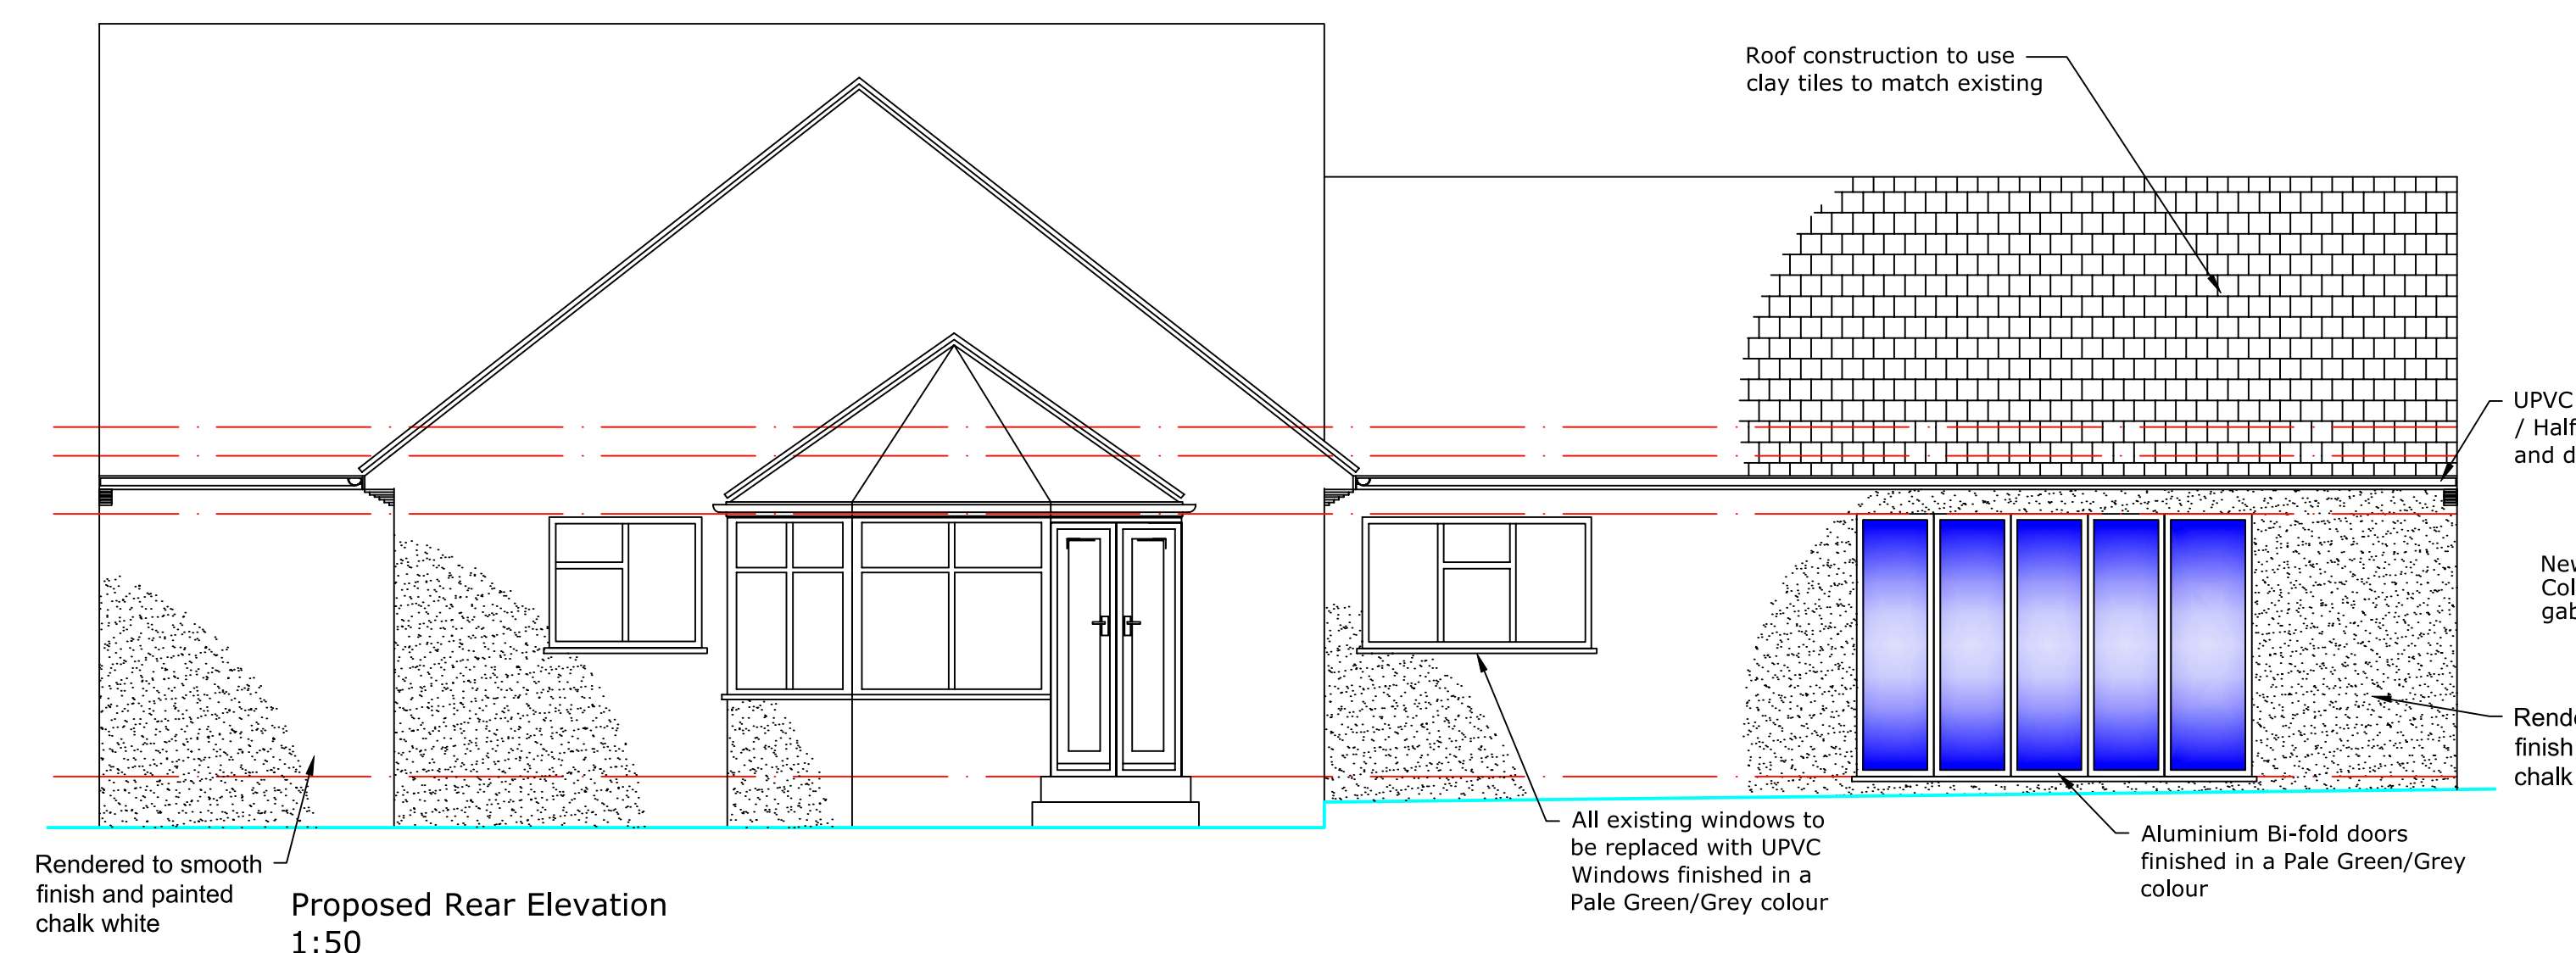


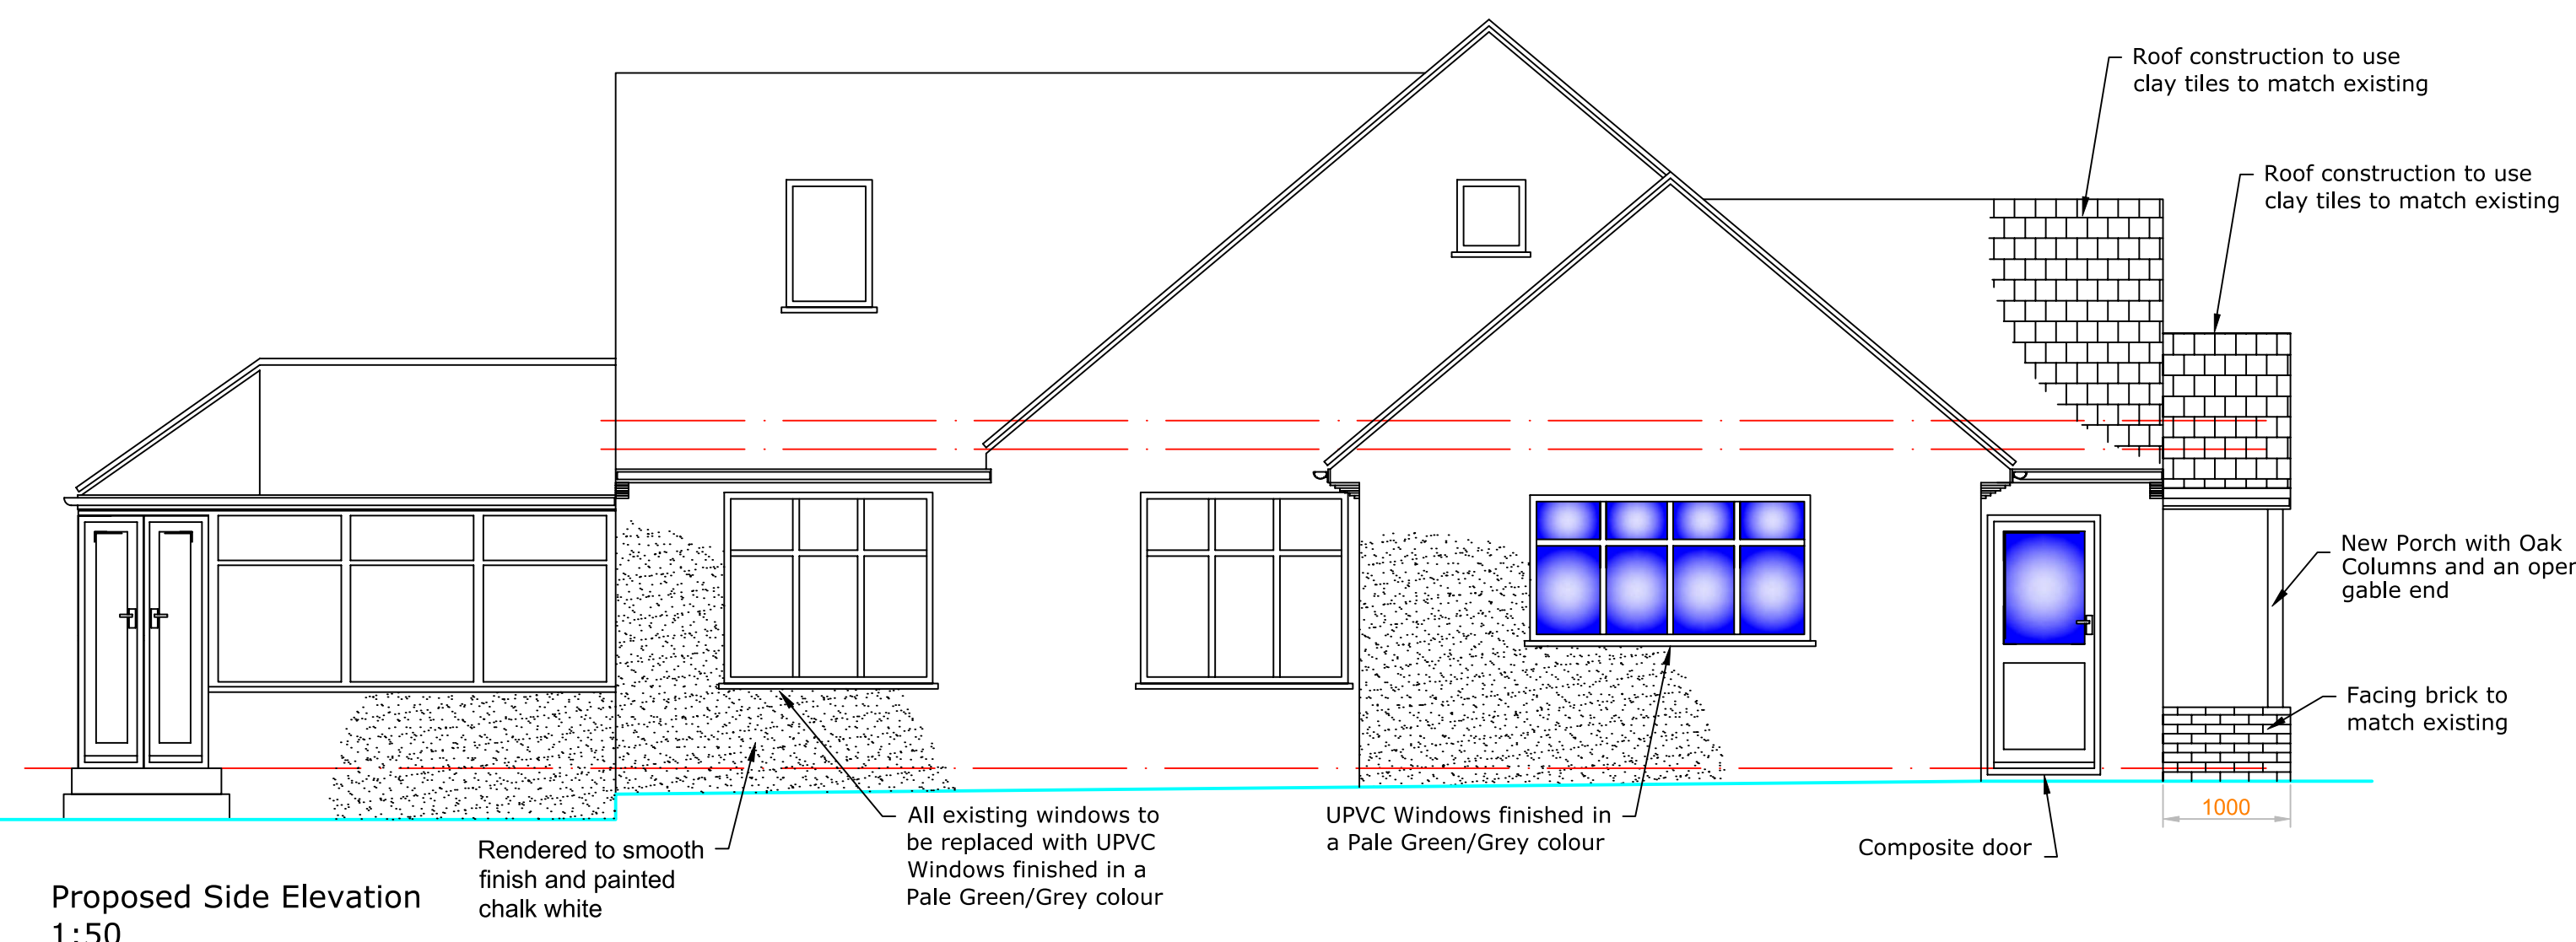

61 The Stewarts
Bishops Stortford
Herts CM23 2NU
01279 491285
(M) 07745519370
enquiry@hertsessexplanning.com
www.hertsessexplanning.com

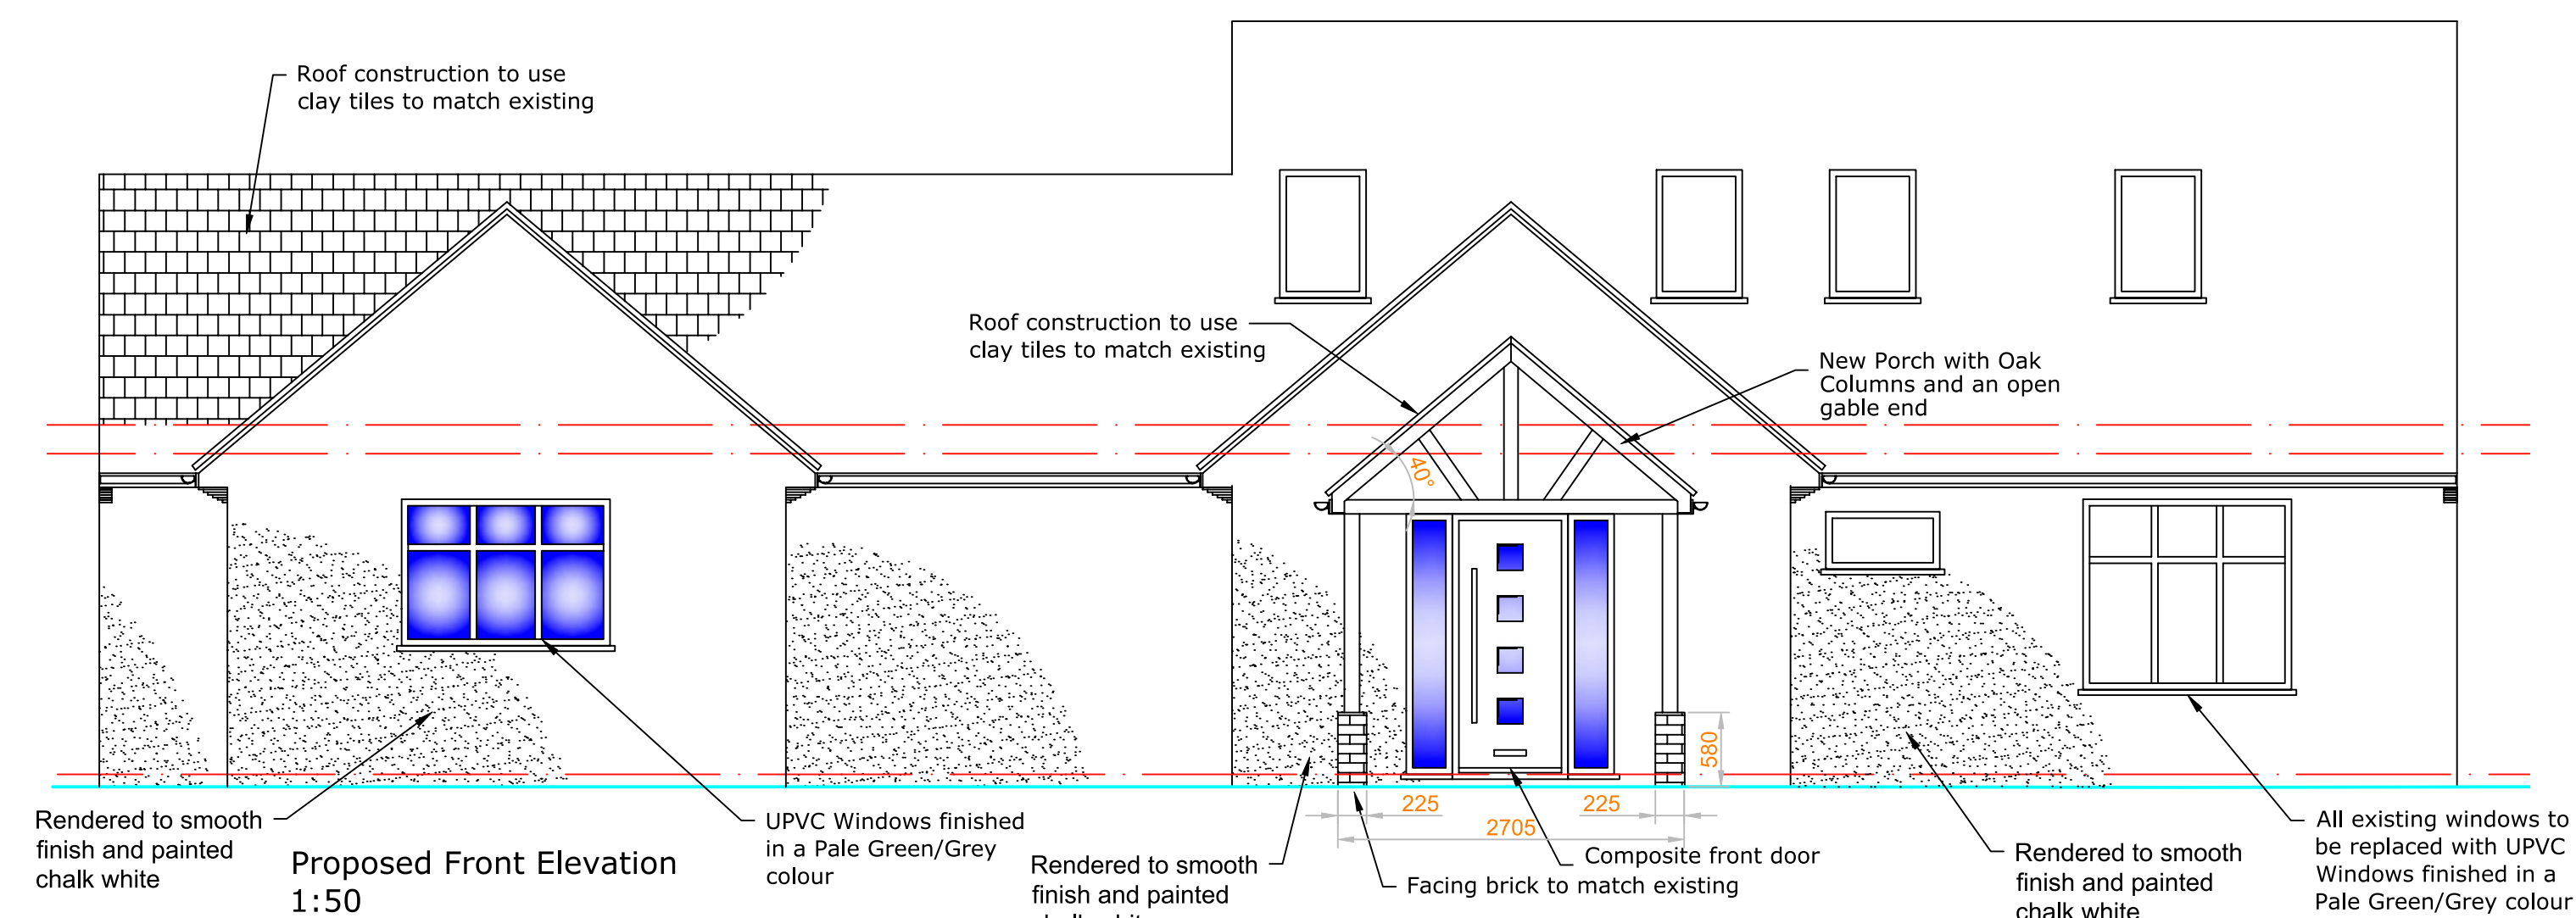

Date 13.11.2024 Drawn NM Checked Scale

Printed at A1

Title Hilltop, Pudding Lane
Barley, Royston
Herts, SG8 8JX

Project Proposed Side
Extension, Front Porch &
Detached Garage

Drawing Number Hilltop-Plan-002
Sheet 1 of 1
Rev B