0 1 1.5 2.5m

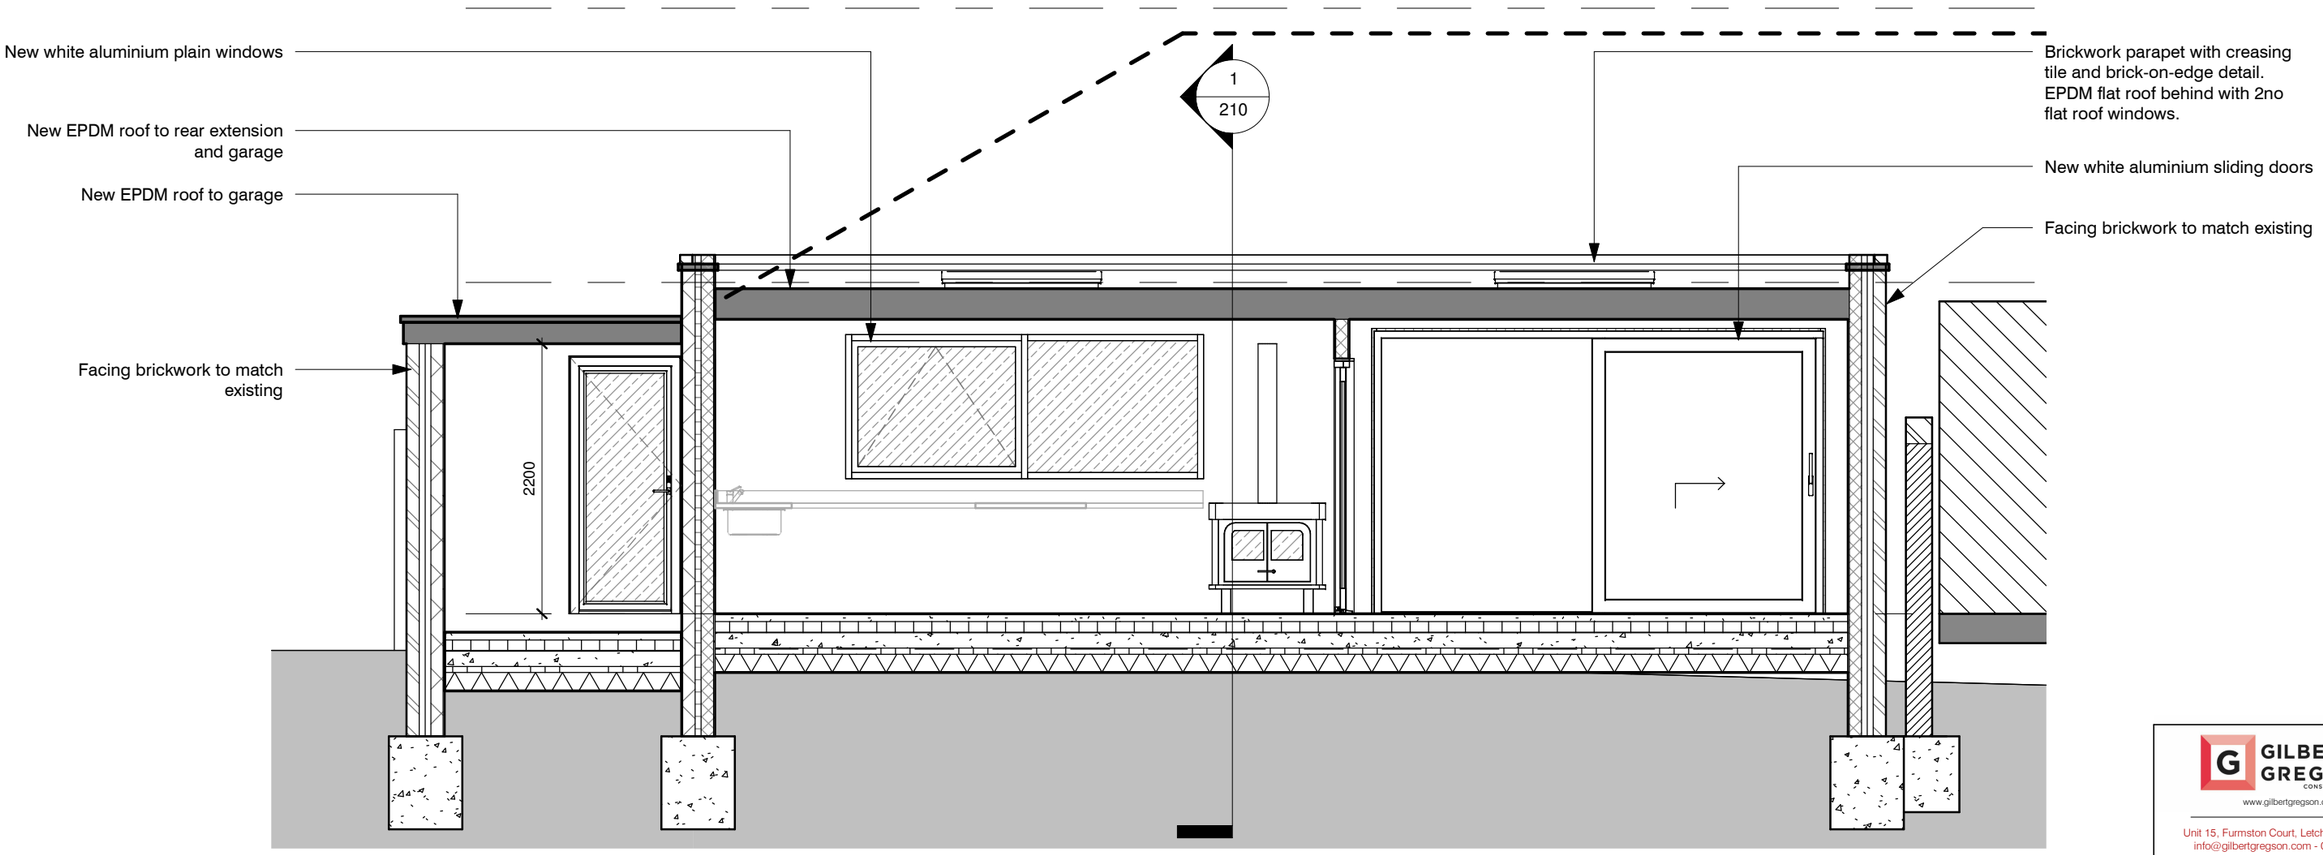

1/202 Section 3 - PROPOSED

1 : 50 @A3

GILBERT & GREGSON CONSTRUCTION LTD
www.gilbertgregson.com
Unit 15, Furmston Court, Letchworth, SG6 1UJ
info@gilbertgregson.com - 01462 339882

Name: Steve Squire

Address: 21 Granville Road, Hitchin, SG4 0LE

Title: Prop Section

Dwg no. SS-1703 211

Rev: C

Status: Prelim

Scale: 1 : 50@A3

Date: 05/08/16

Revisions:

Rev	Description	Date
-	ISSUED FOR COMMENT	22.03.17
A	Range position amended	19.04.17
B	UPDATES FOR PRE-APP	13.06.17
C	PLANNING AMENDMENTS MADE	08.05.18

The content of this drawing is the property of Gilbert Gregson Const. Ltd and may not be copied in whole or part without formal consent.