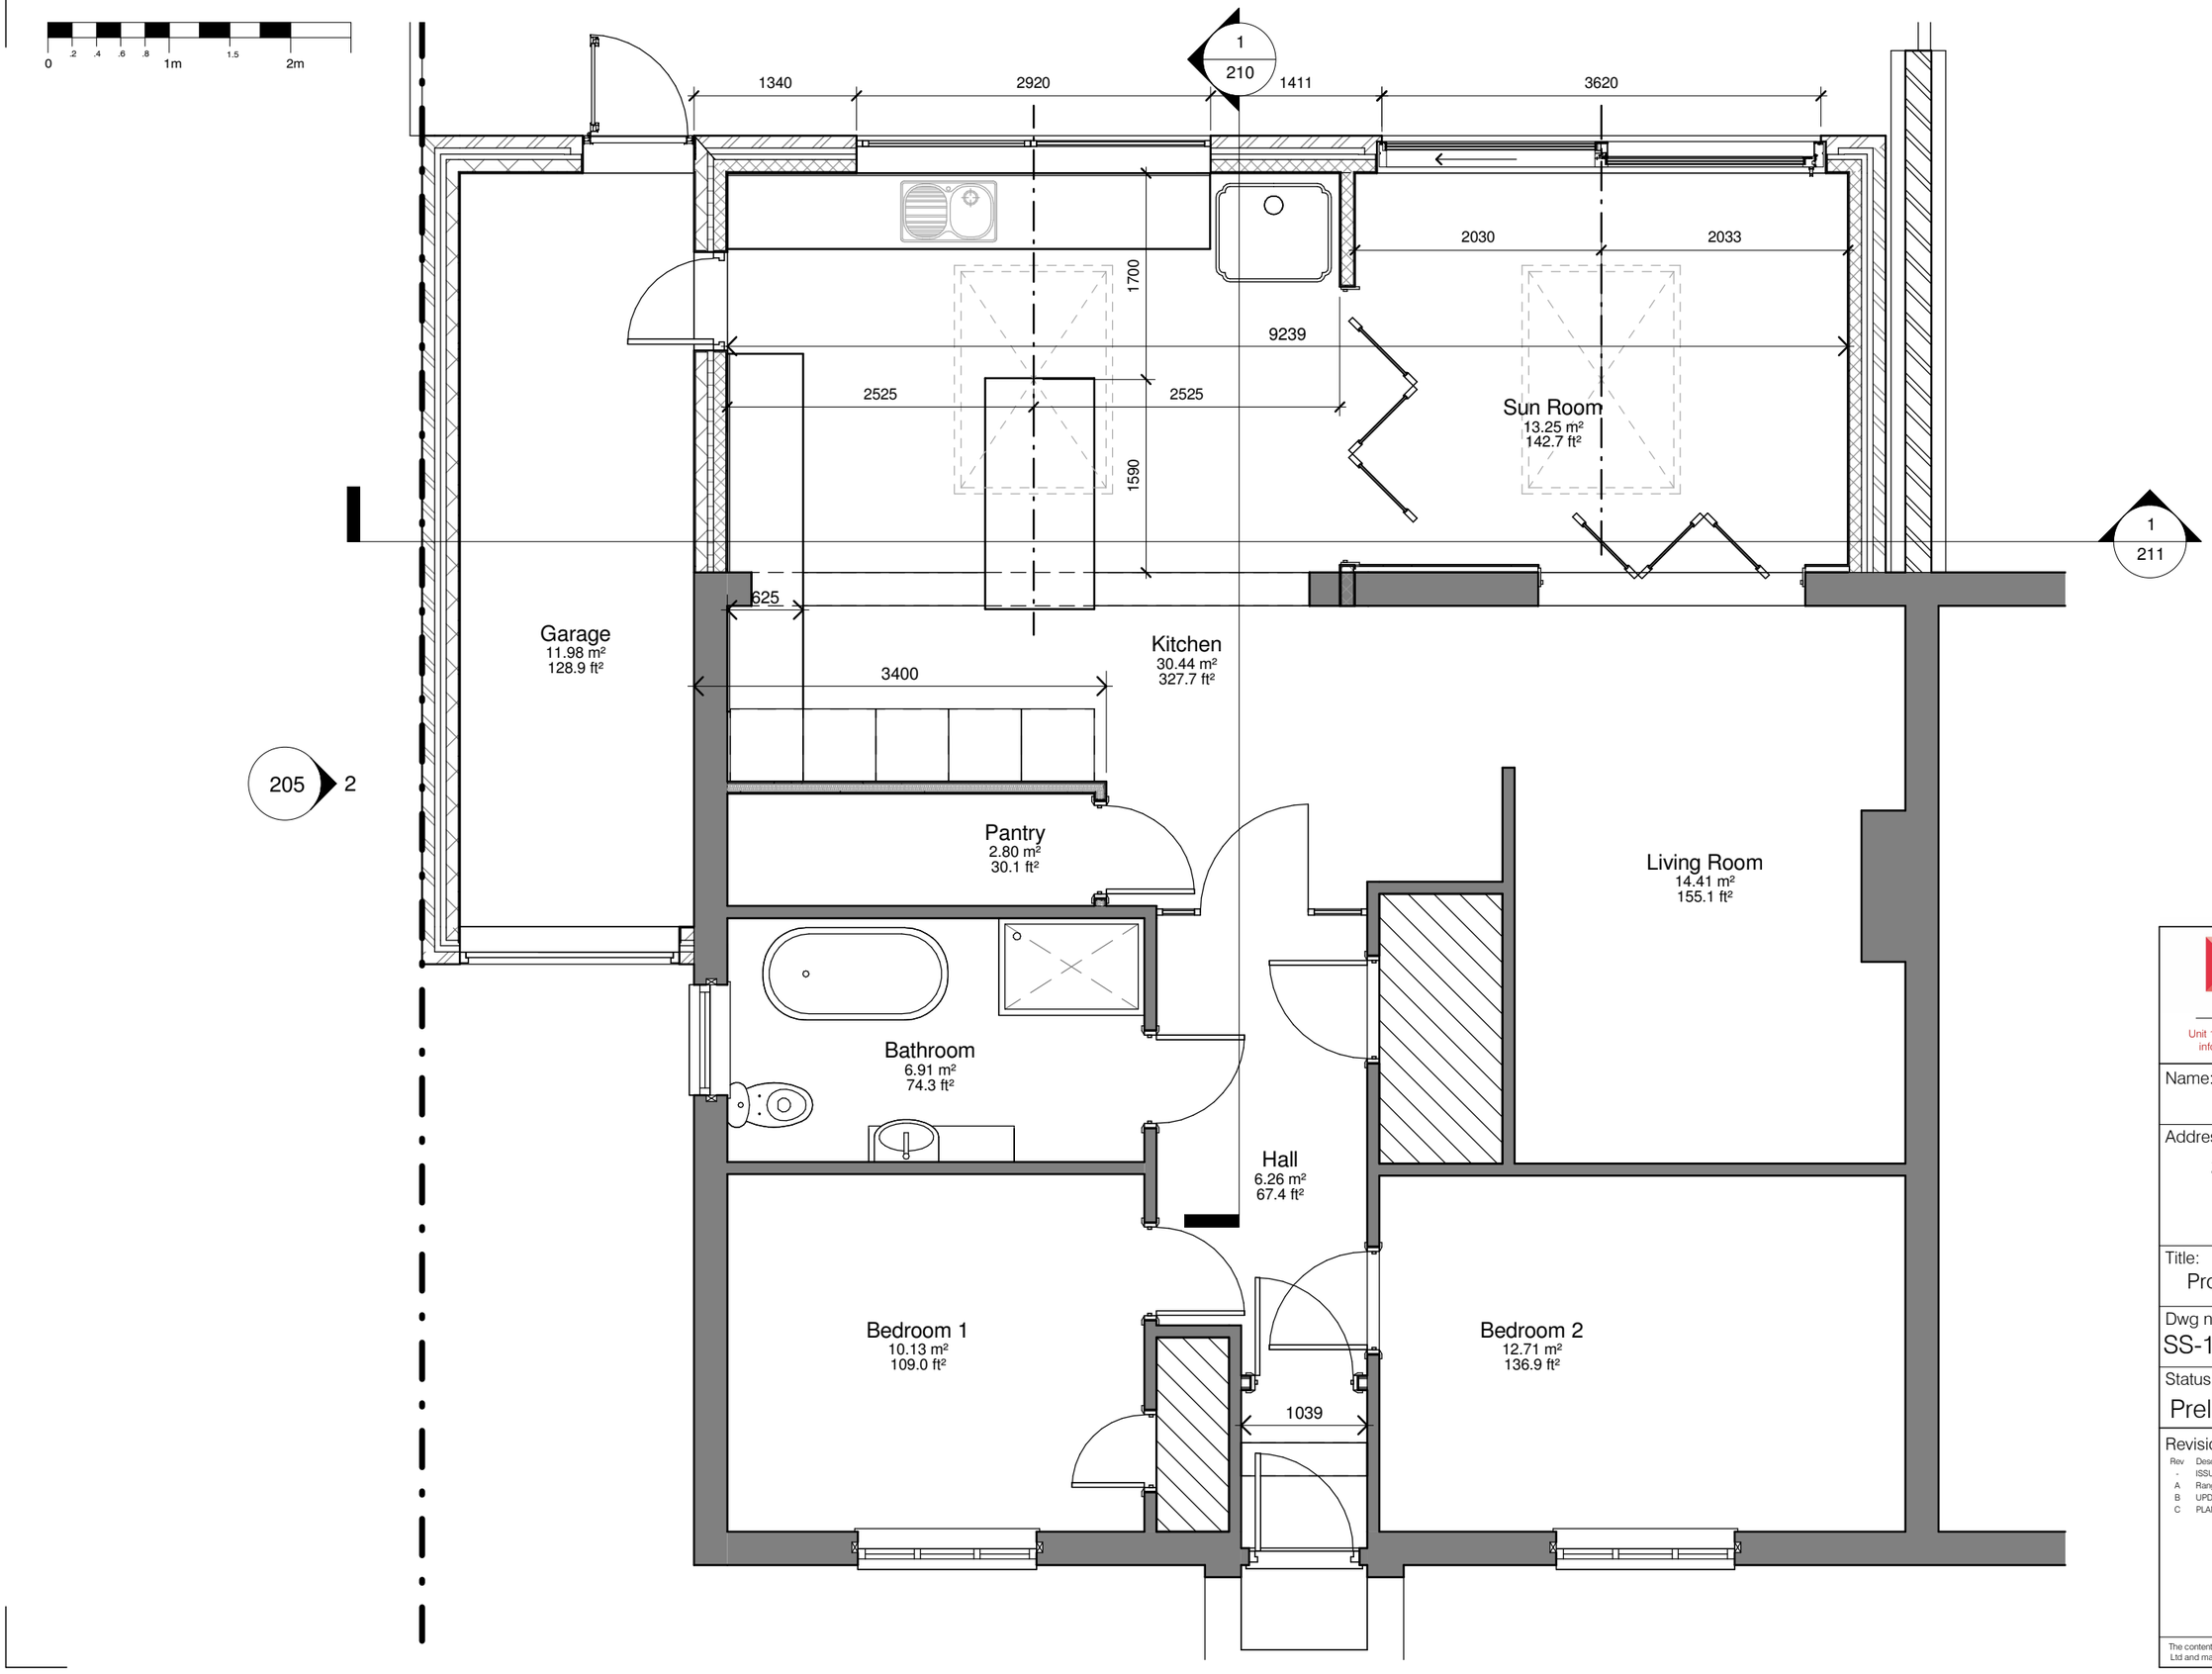

GILBERT & GREGSON CONSTRUCTION LTD
www.gilbertgregson.com
Unit 15, Furmston Court, Letchworth, SG6 1UJ
info@gilbertgregson.com - 01462 339882

Name:
Steve Squire

Address:
21 Granville Road,
Hitchin, SG4 0LE

Title:
Proposed Ground Floor

Dwg no.	Rev:
SS-1703 202	C

Status:	Scale:	Date:
Prelim	1 : 50@A3	01/20/17

Revisions:

Rev	Description	Date
-	ISSUED FOR COMMENT	22.03.17
A	Range position amended	19.04.17
B	UPDATES FOR PRE-APP	13.06.17
C	PLANNING AMENDMENTS MADE	08.05.18

The content of this drawing is the property of Gilbert Gregson Const. Ltd and may not be copied in whole or part without formal consent.