
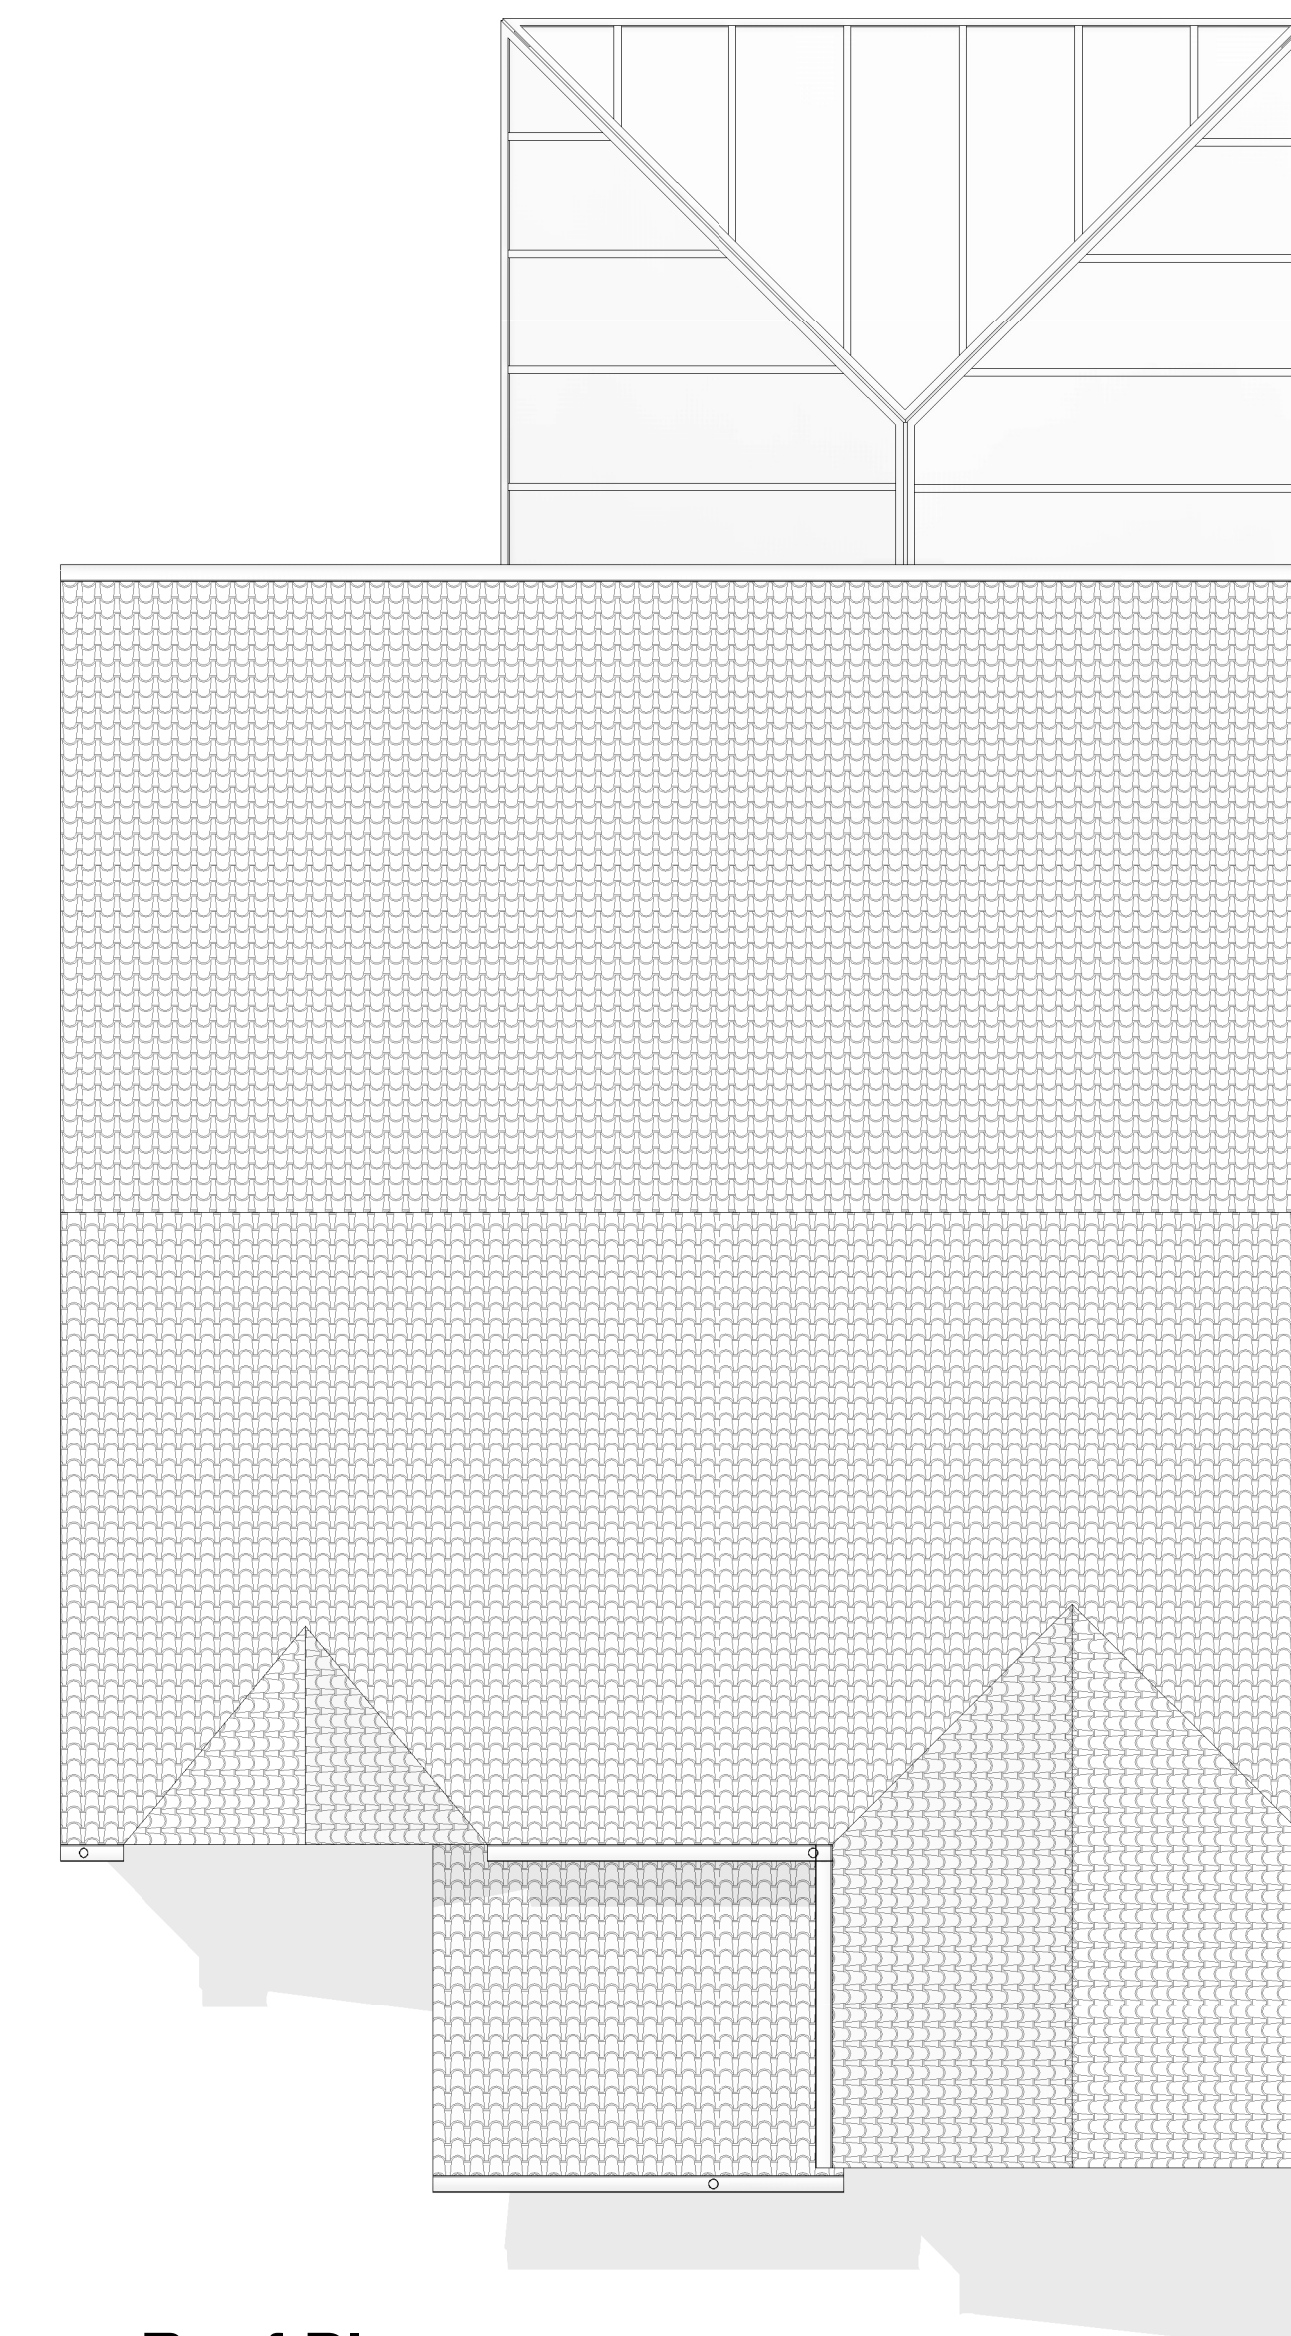
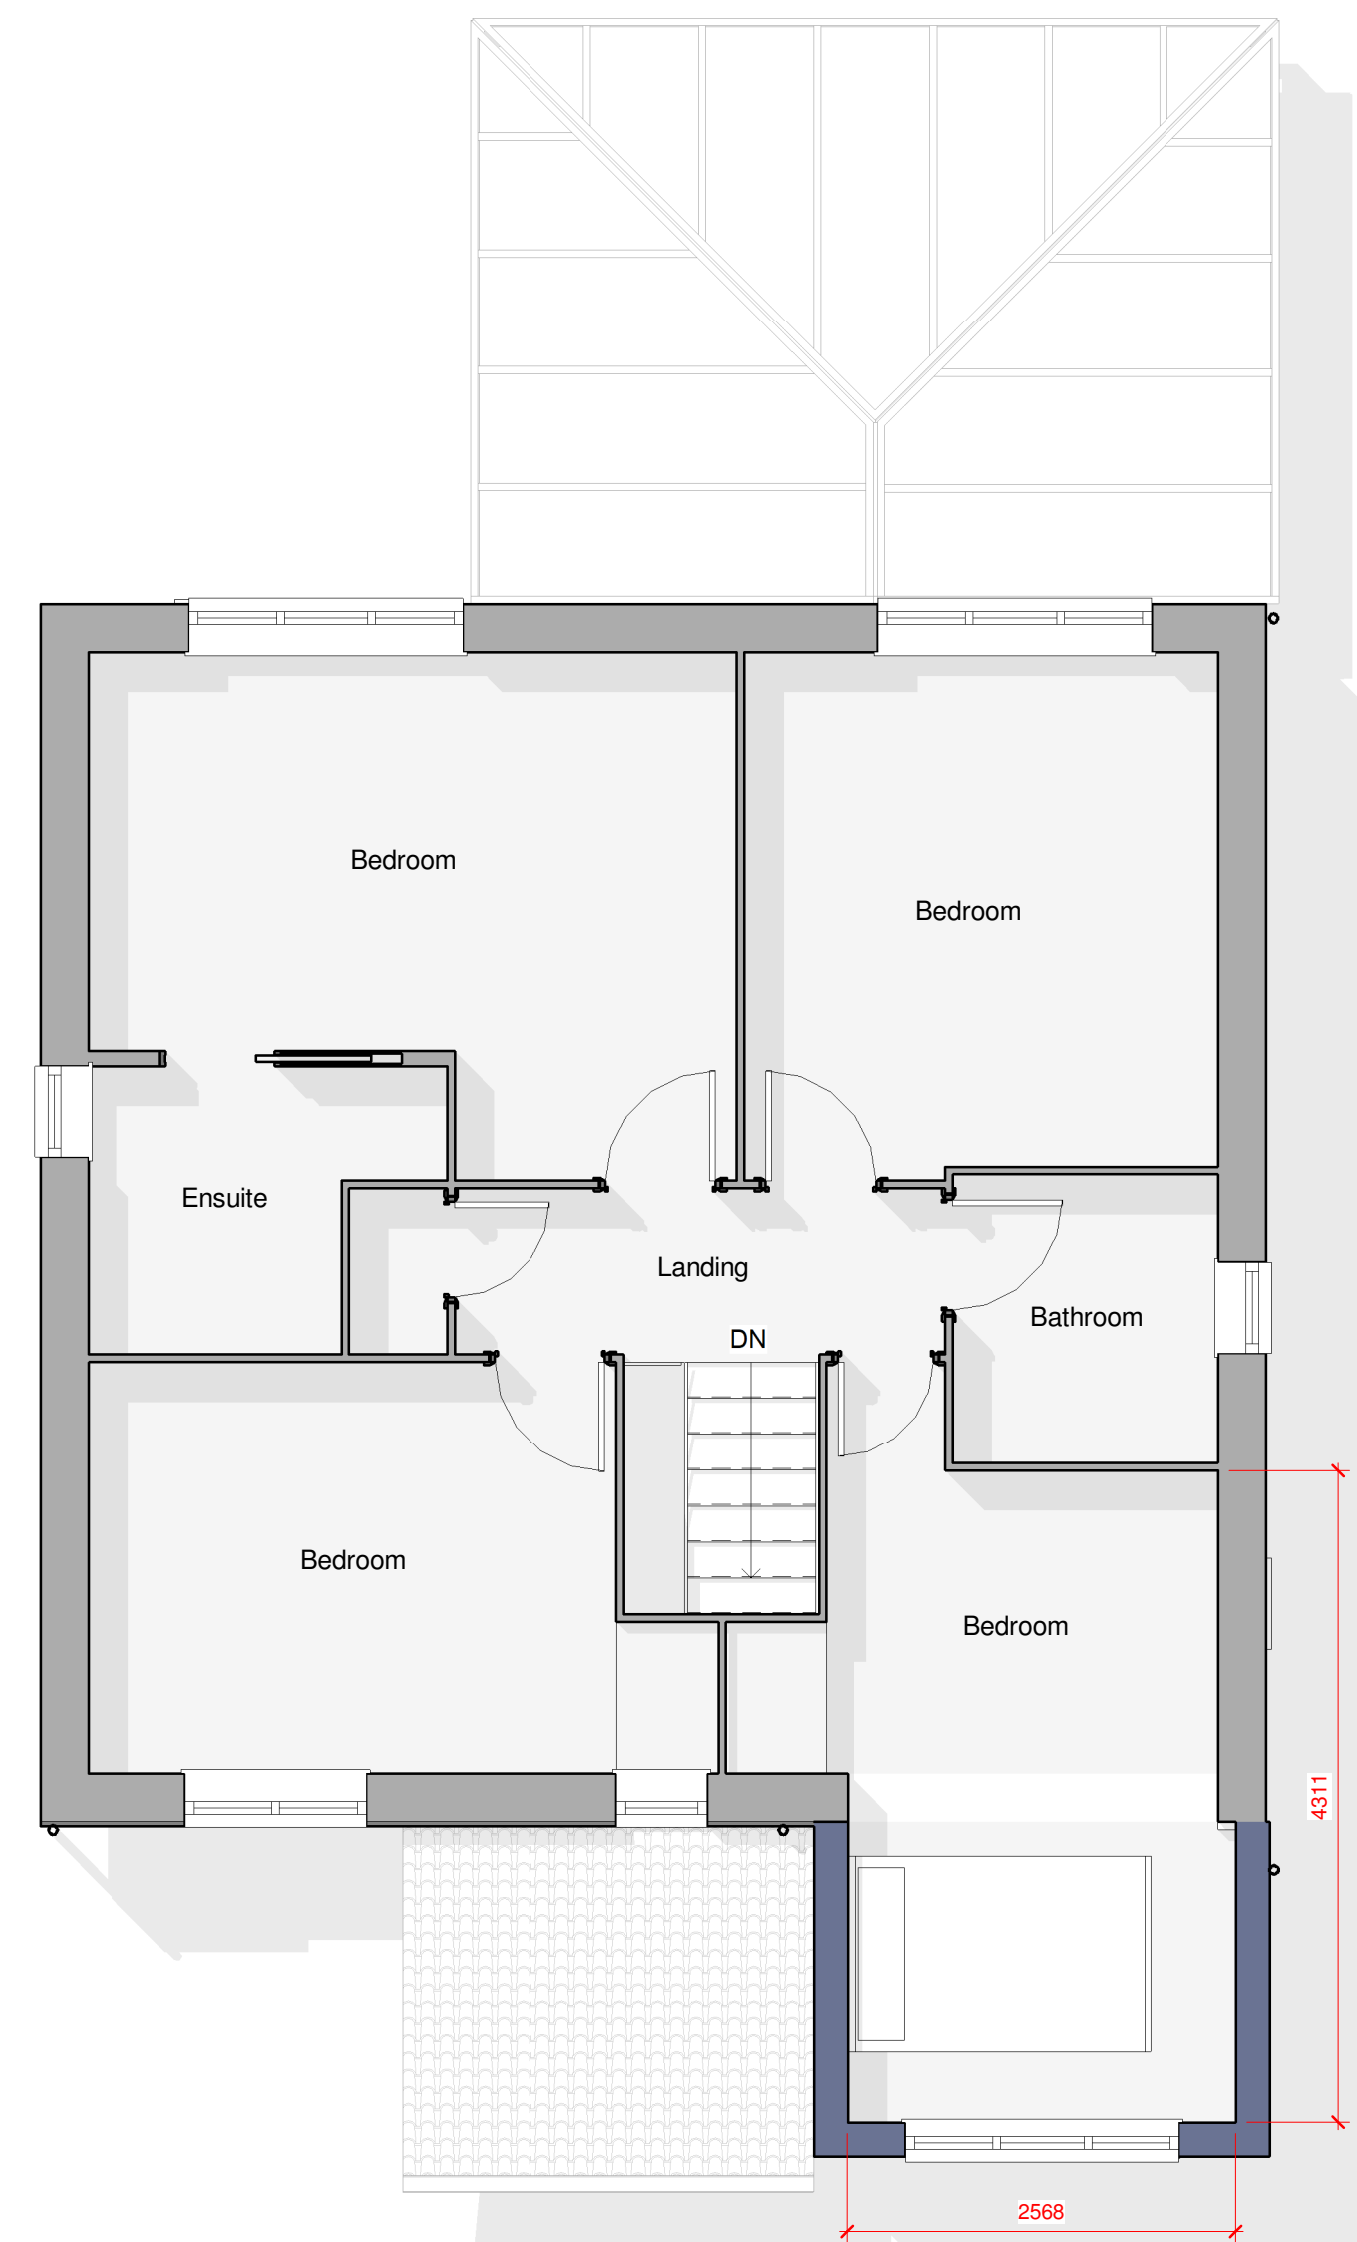
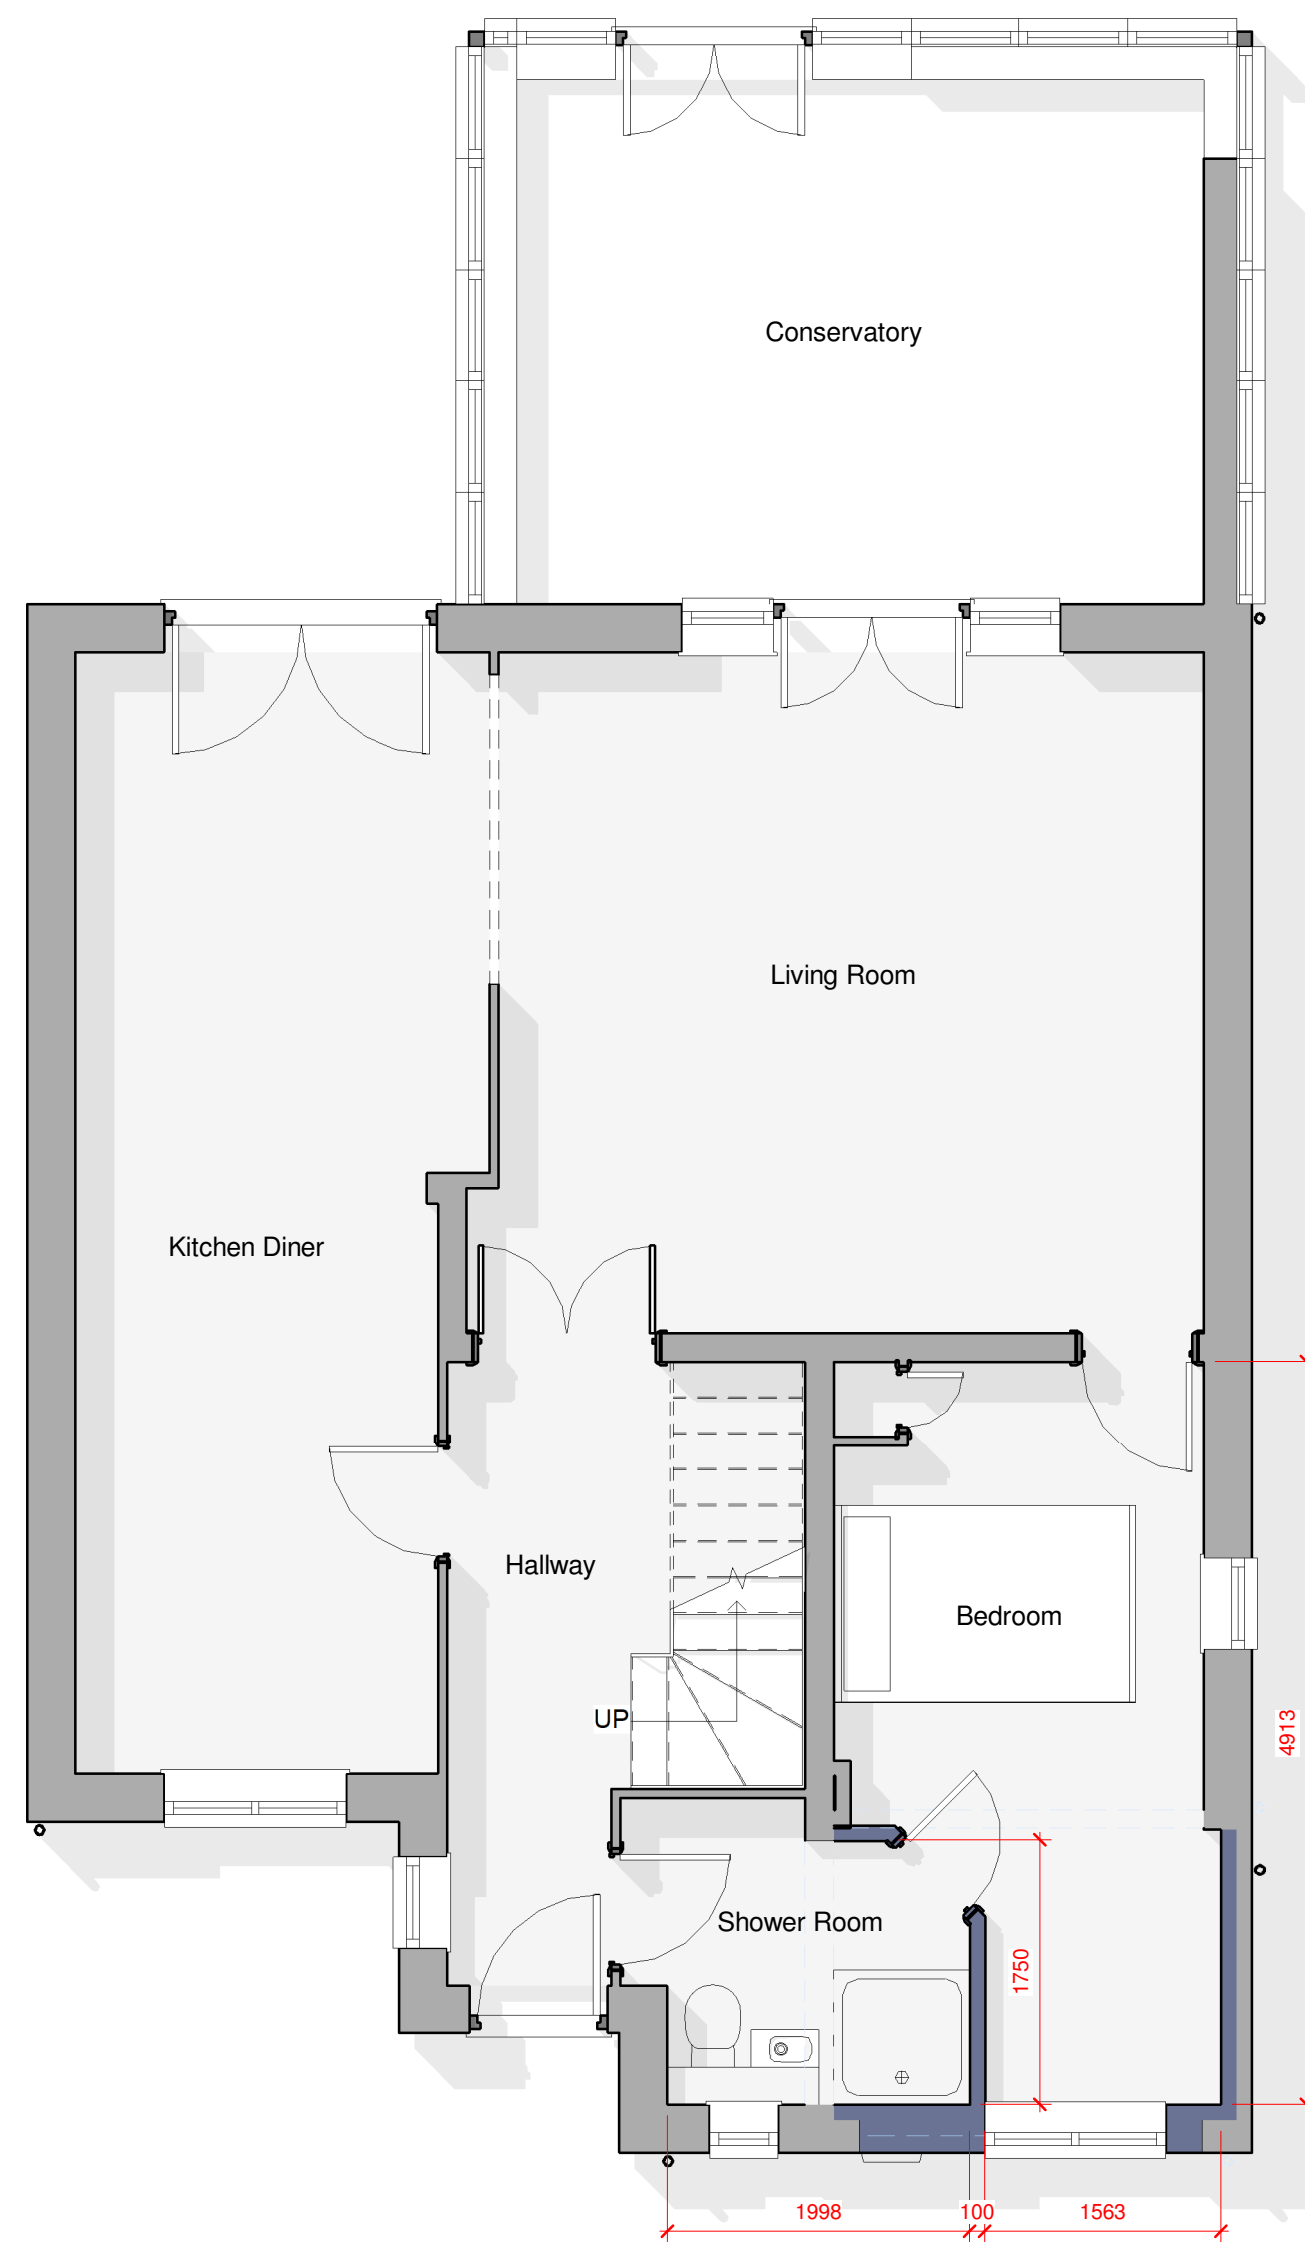


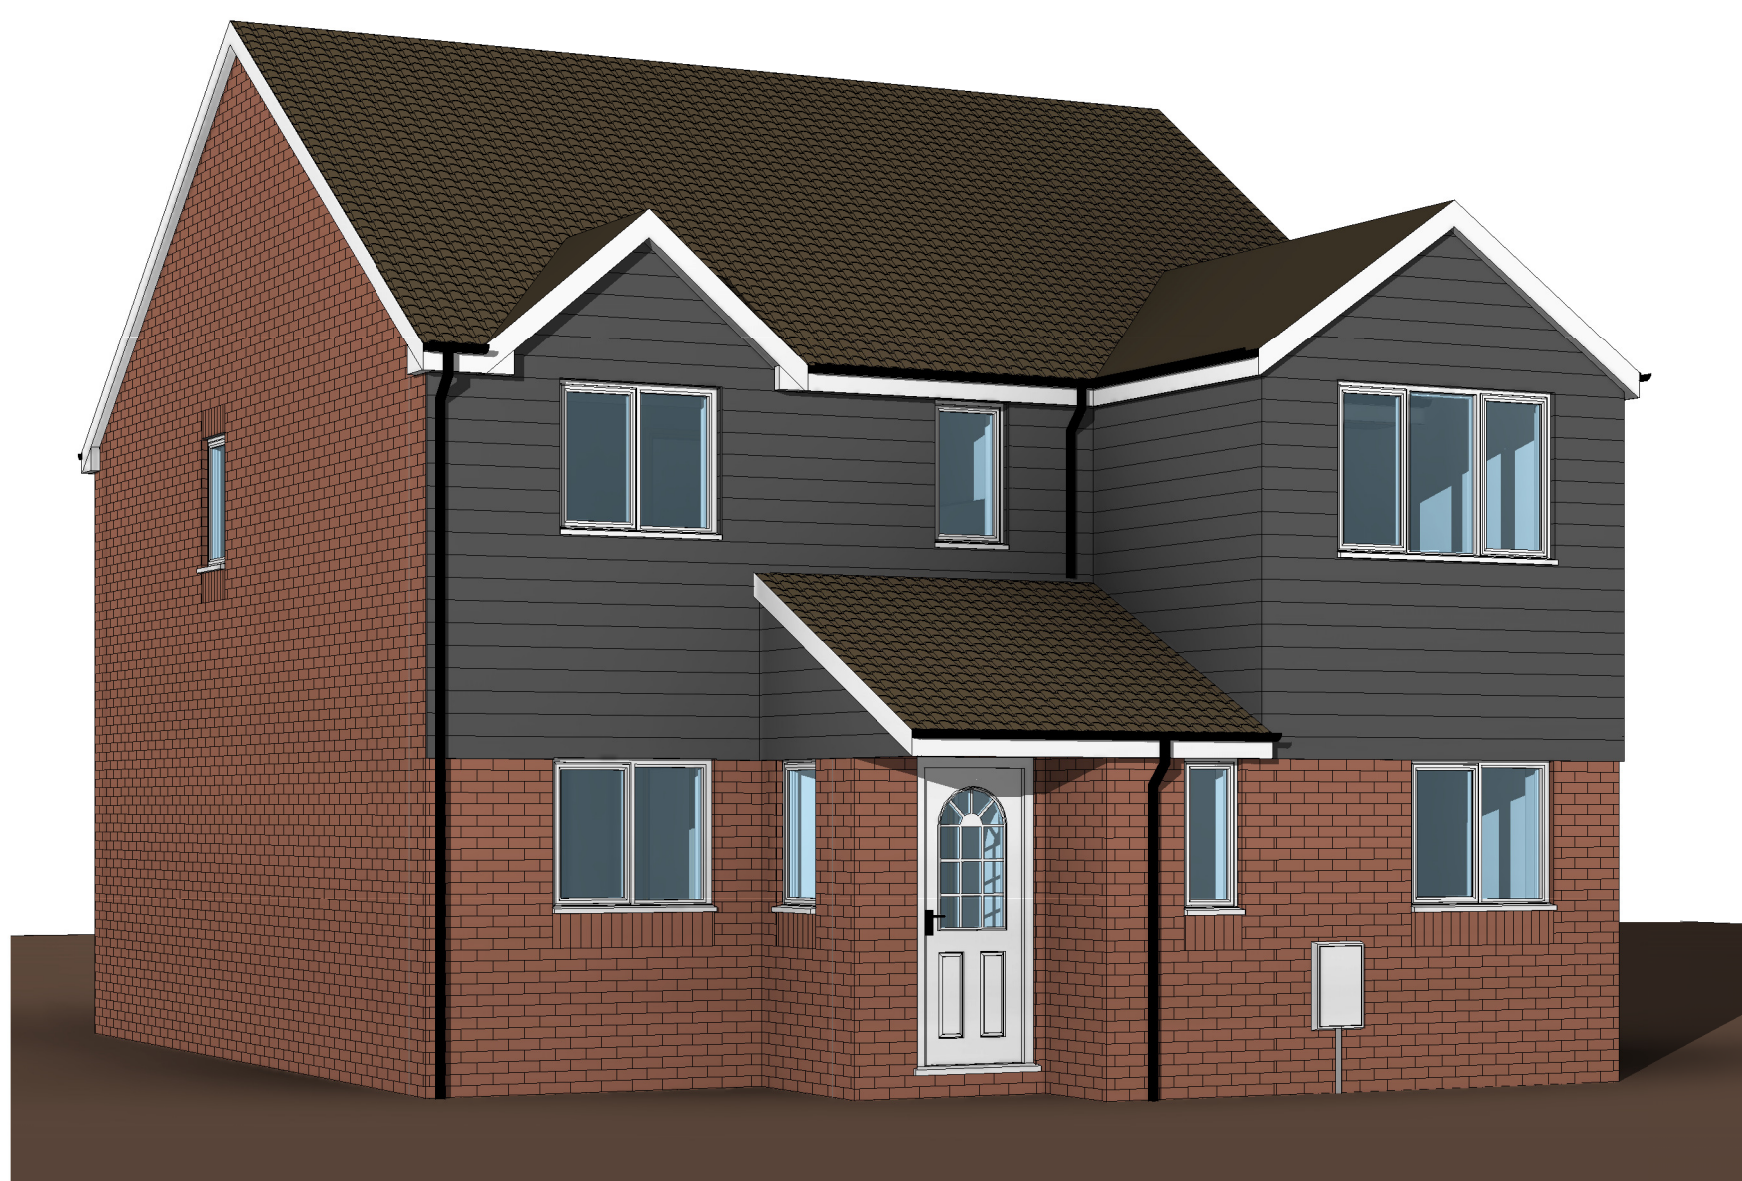

LEGEND:	
	Existing construction to be retained.
	Existing construction to be demolished.
	Proposed new construction.

EXTERNAL MATERIALS:	
External Walls	- Facing brick - Painted timber cladding
Pitched Roof	- Interlocking concrete roof tiles
Fascia	- UPVC
Windows	- UPVC
Rainwater Goods	- UPVC

[illegible]

D.Chandler Architectural Design Ltd
61 Gernon Road, Letchworth, Hertfordshire, SG6 3HS
daniel@dcarchitectural.org - Tel: 01462 640650 - M: 07901864742