


Location Plan

Site Address: 220, Westmill Road, Hitchin, SG5 2SP



Date Produced: 04-Jan-2025

Scale: 1:1250 @A3

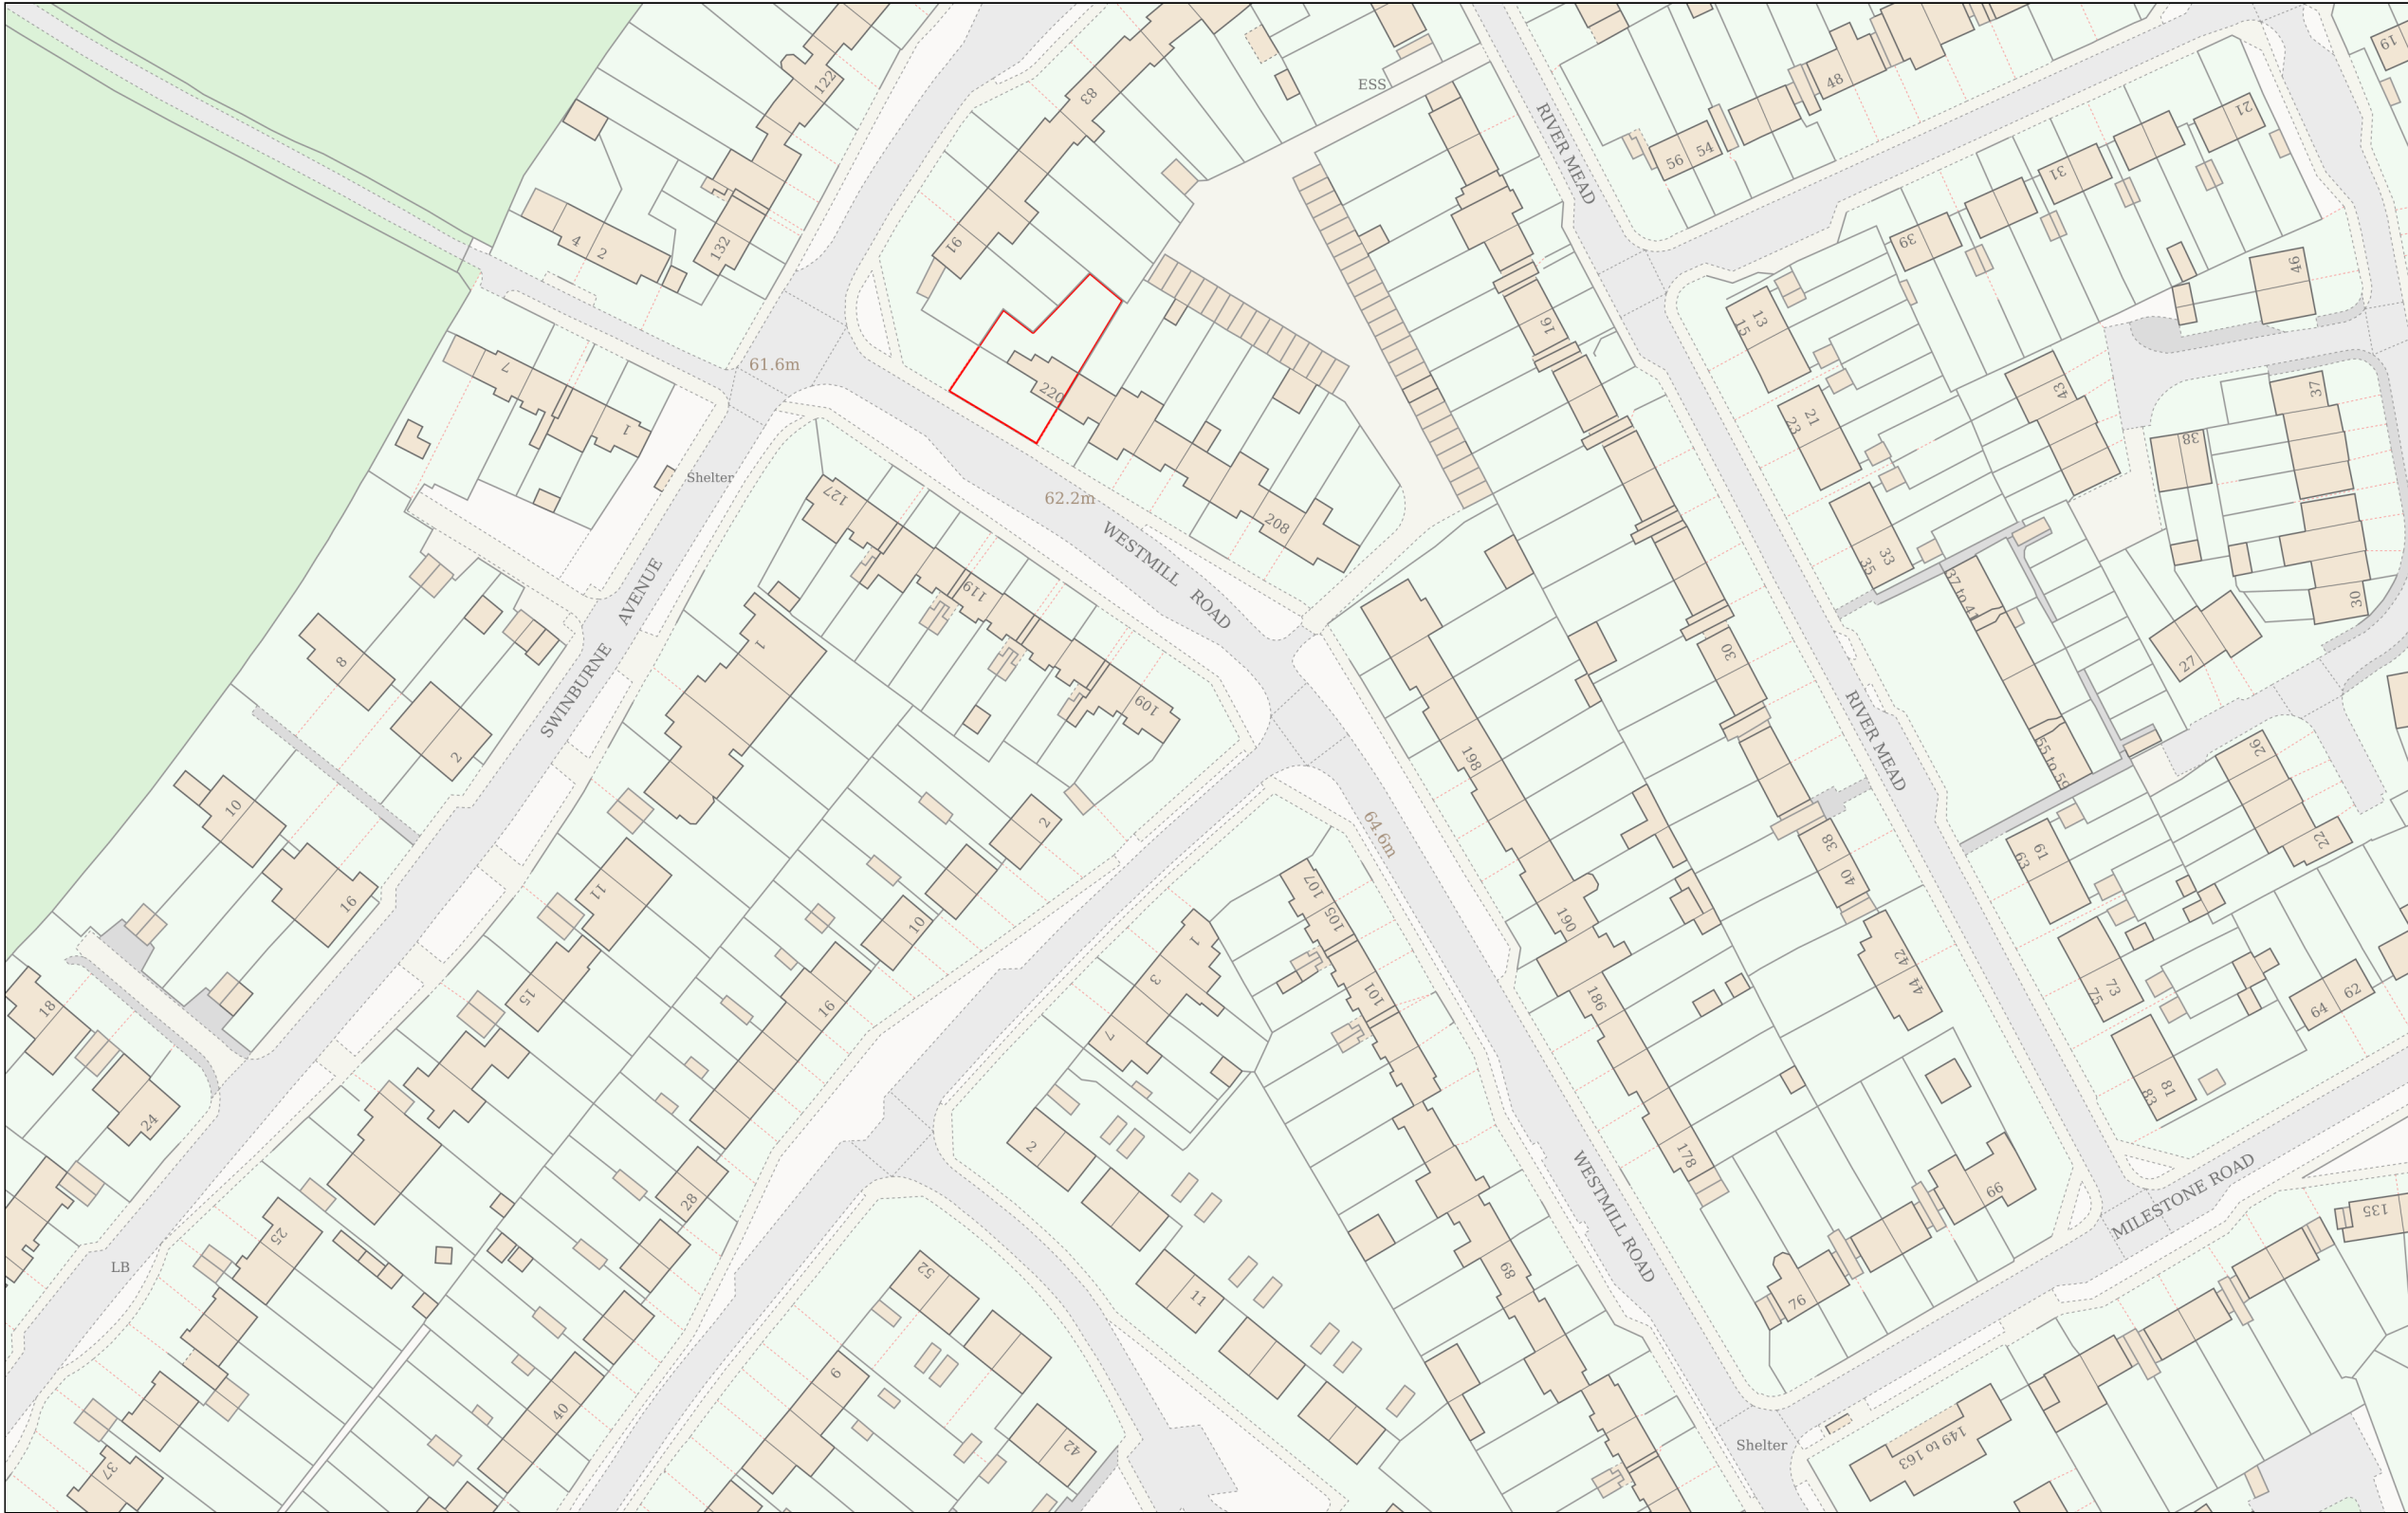

Planning Portal Reference: PP-13619902v1

