



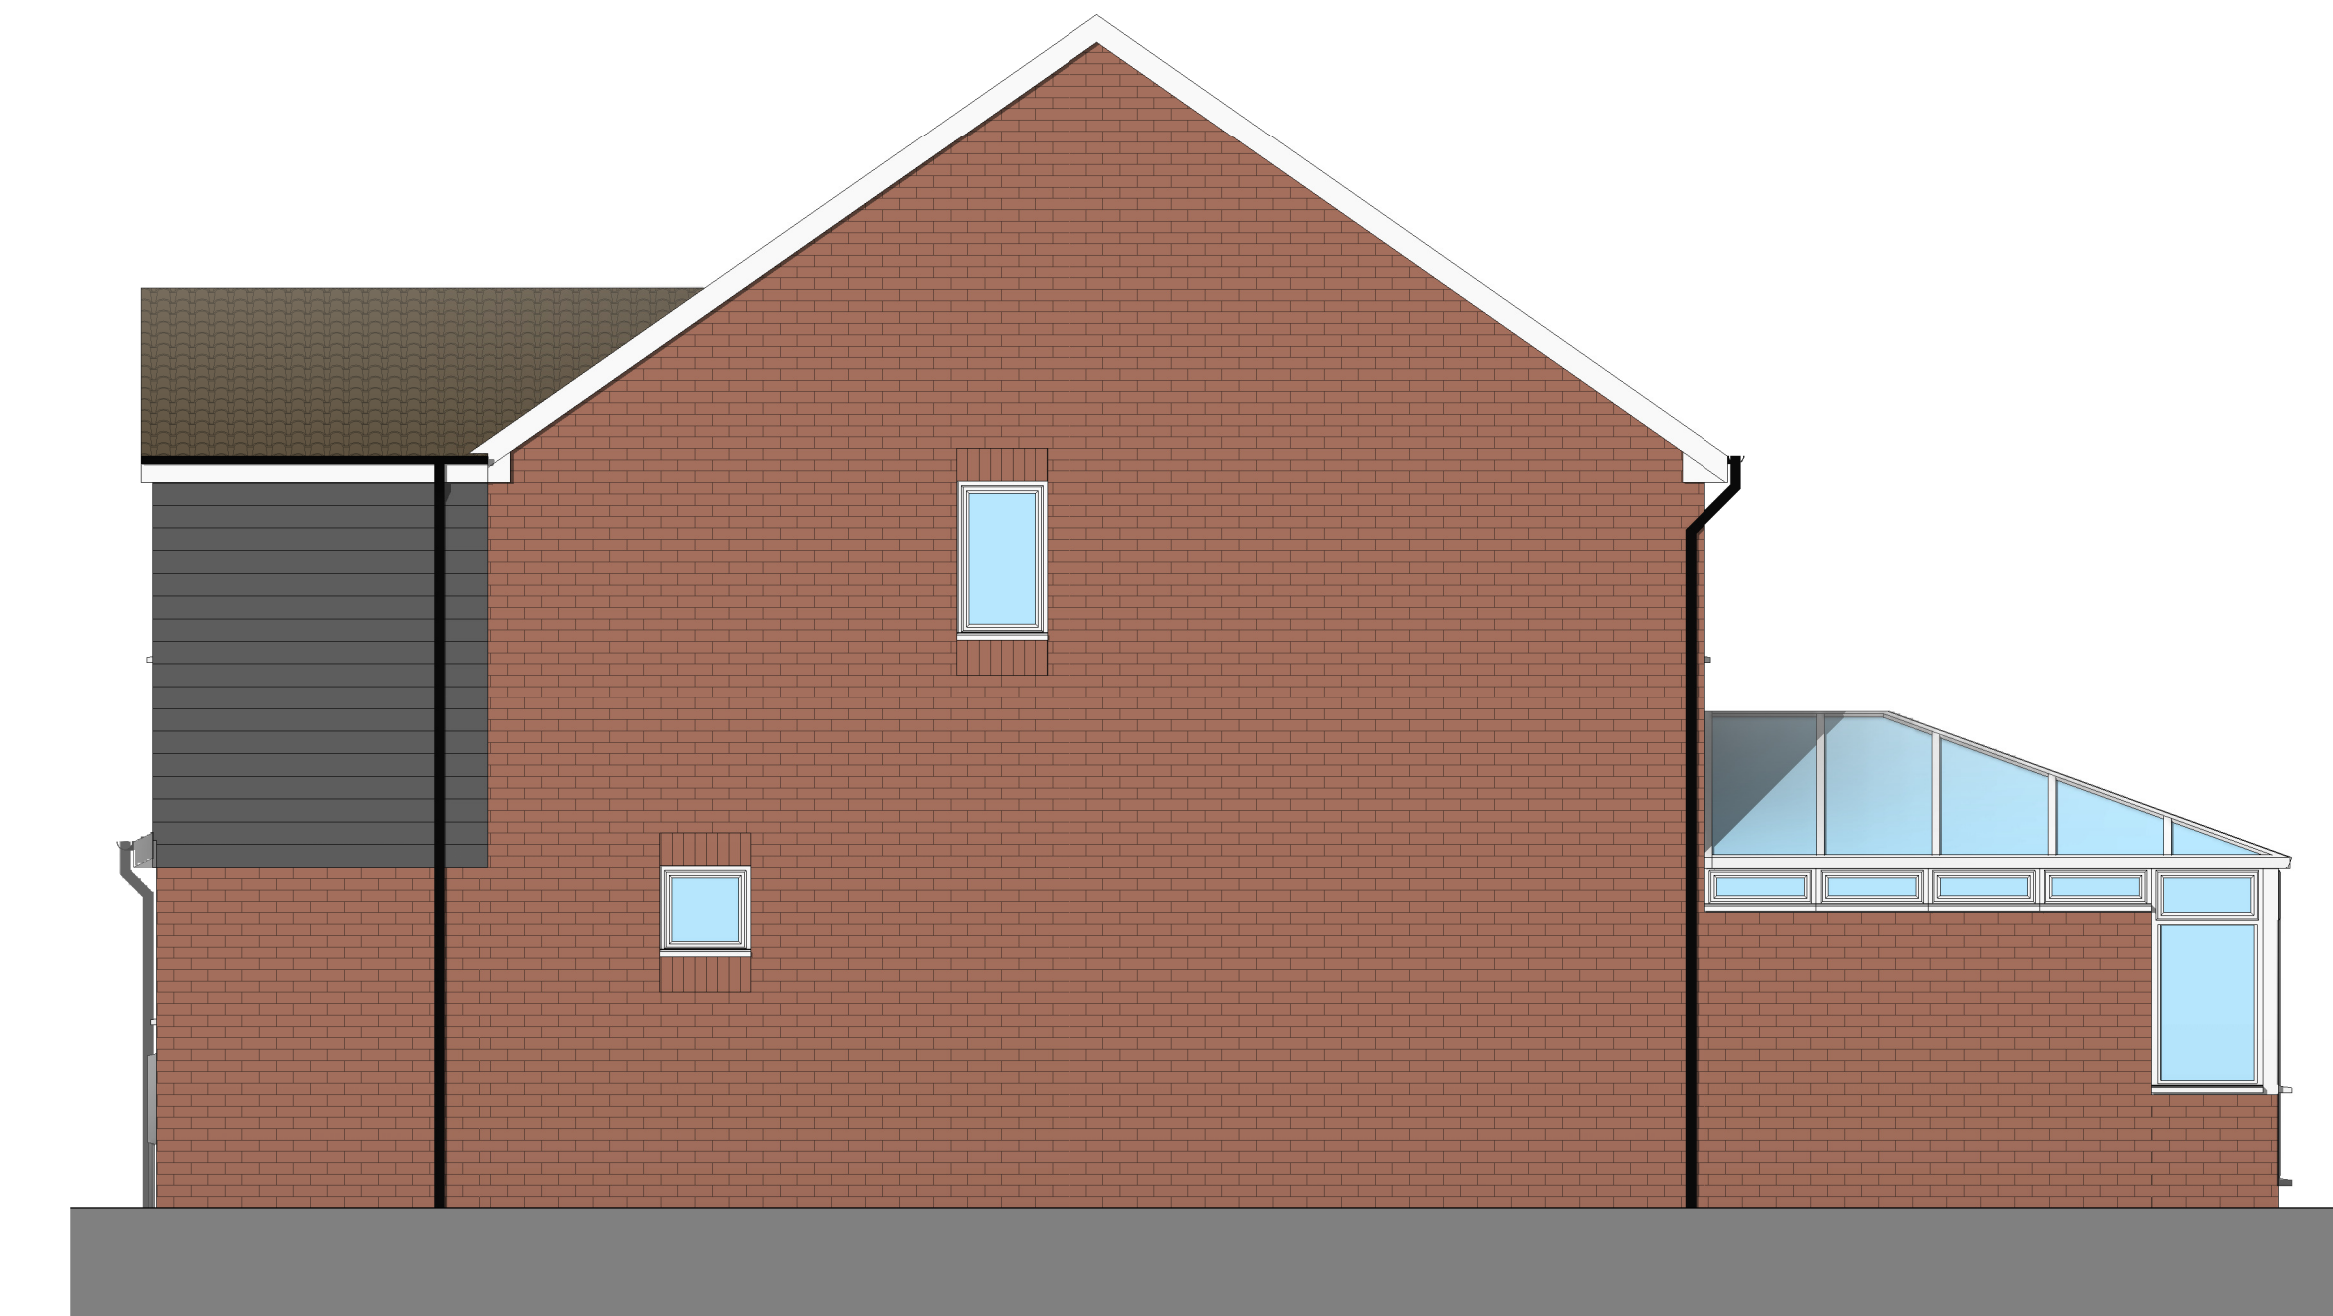

EXTERNAL MATERIALS:	
External Walls	- Facing brick - Painted timber cladding
Pitched Roof	- Interlocking concrete roof tiles
Fascia	- UPVC
Windows	- UPVC
Rainwater Goods	- UPVC

0					1 to 50										5m				
												</							

Project/Client:	Project No:
5 Worsdell Way	Project Number
	Dwg No:
	A106
	Rev:
	1:50
Drawing:	@A1
Proposed Elevations	
	Drawn By:
	Author
	Checked By:
	Checker
	Date:

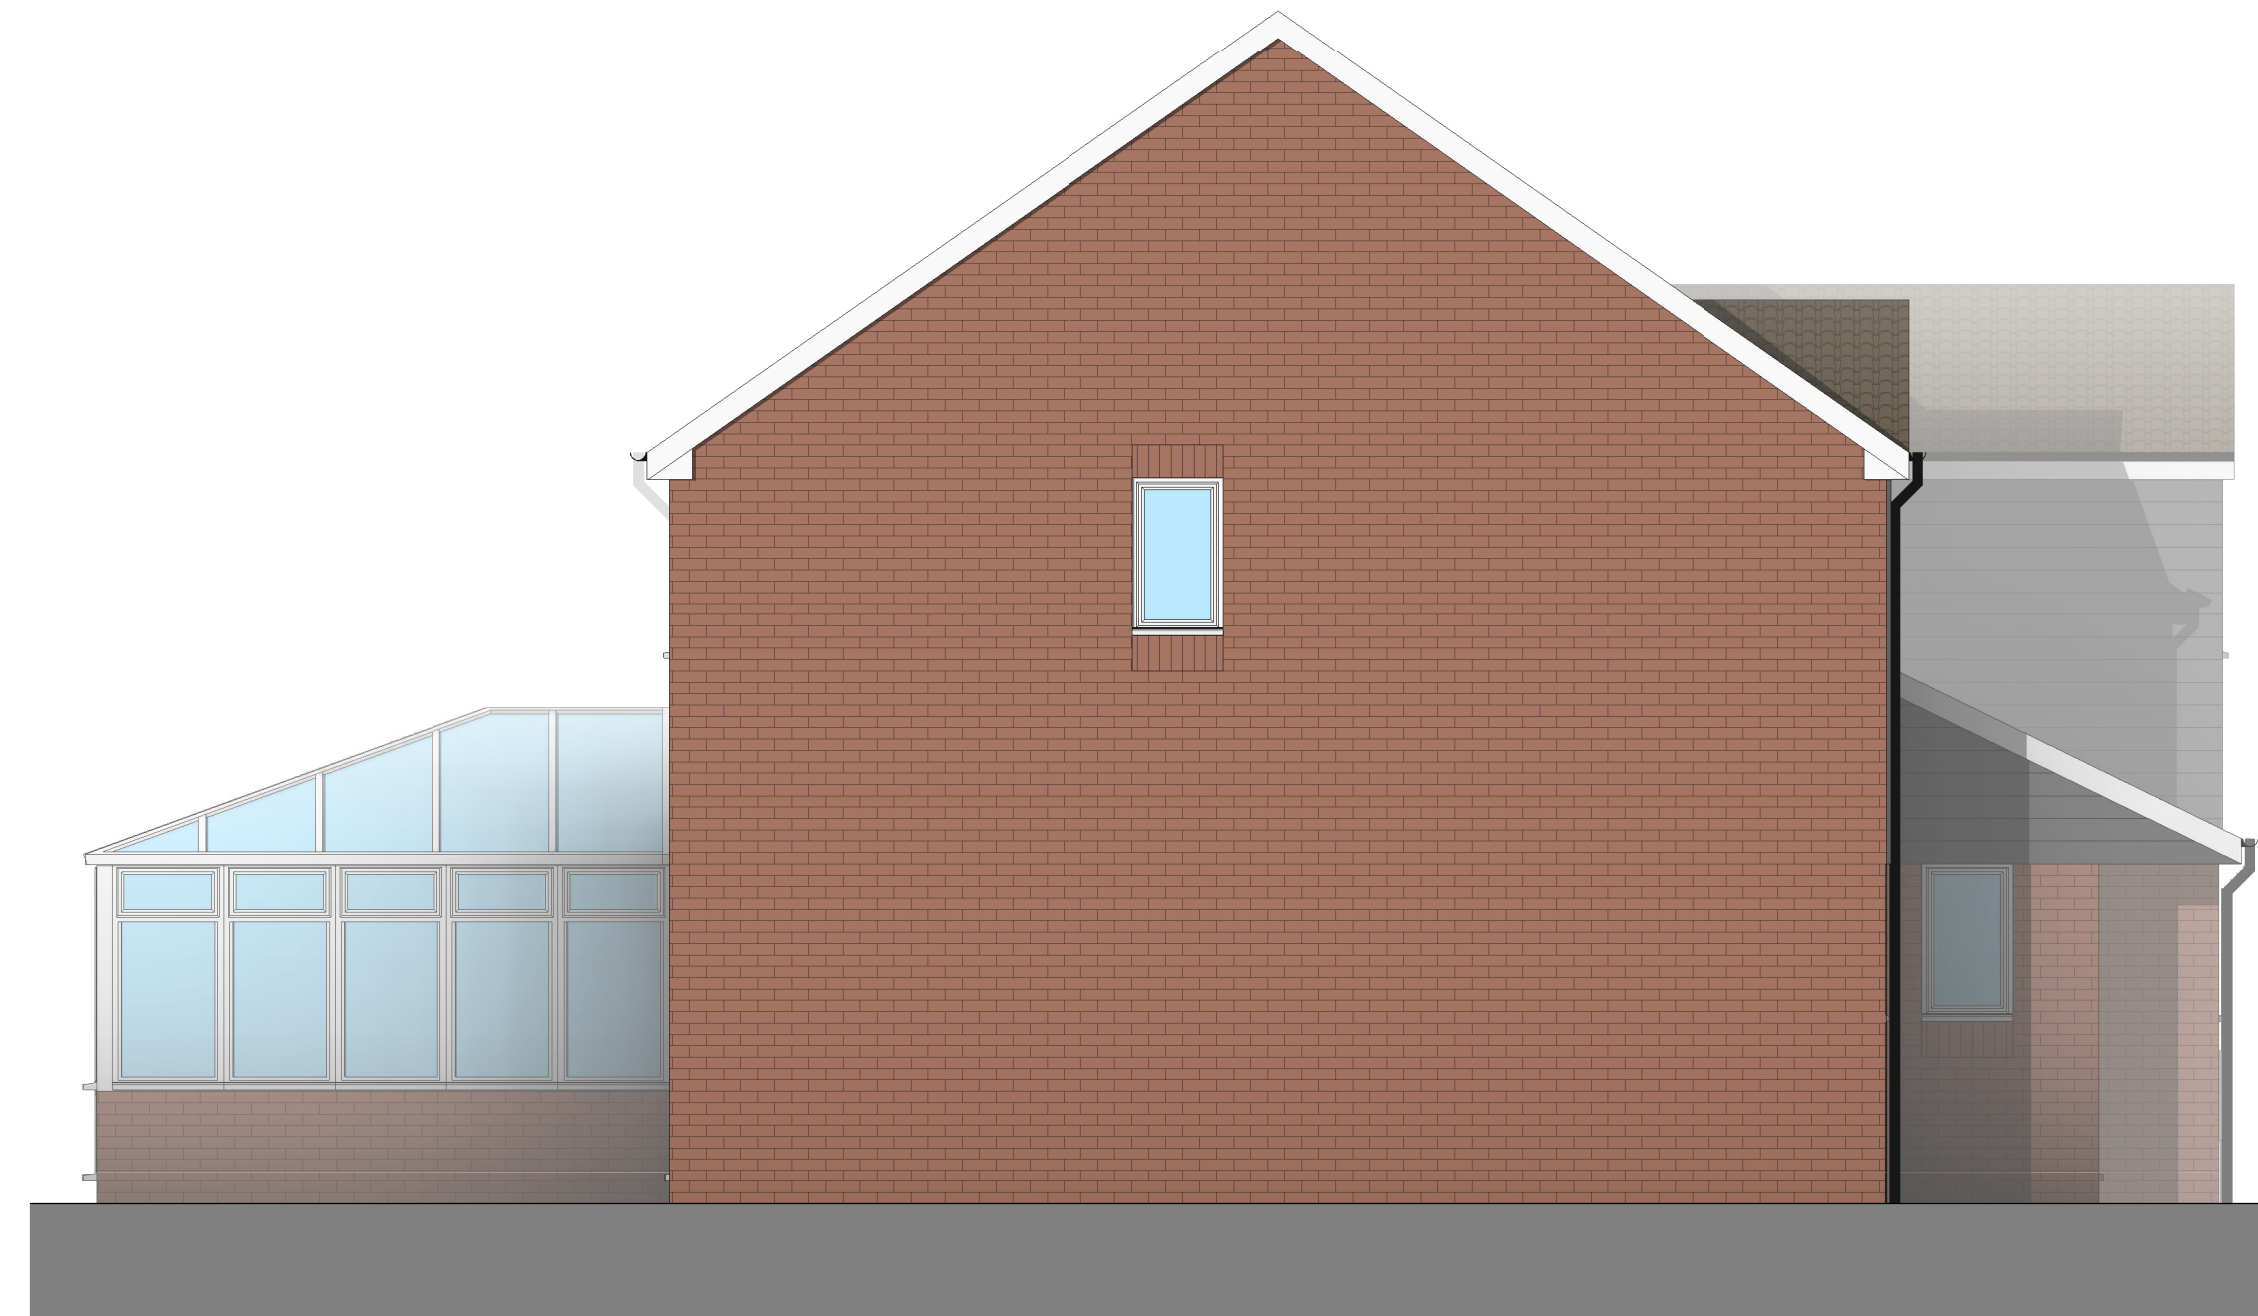