



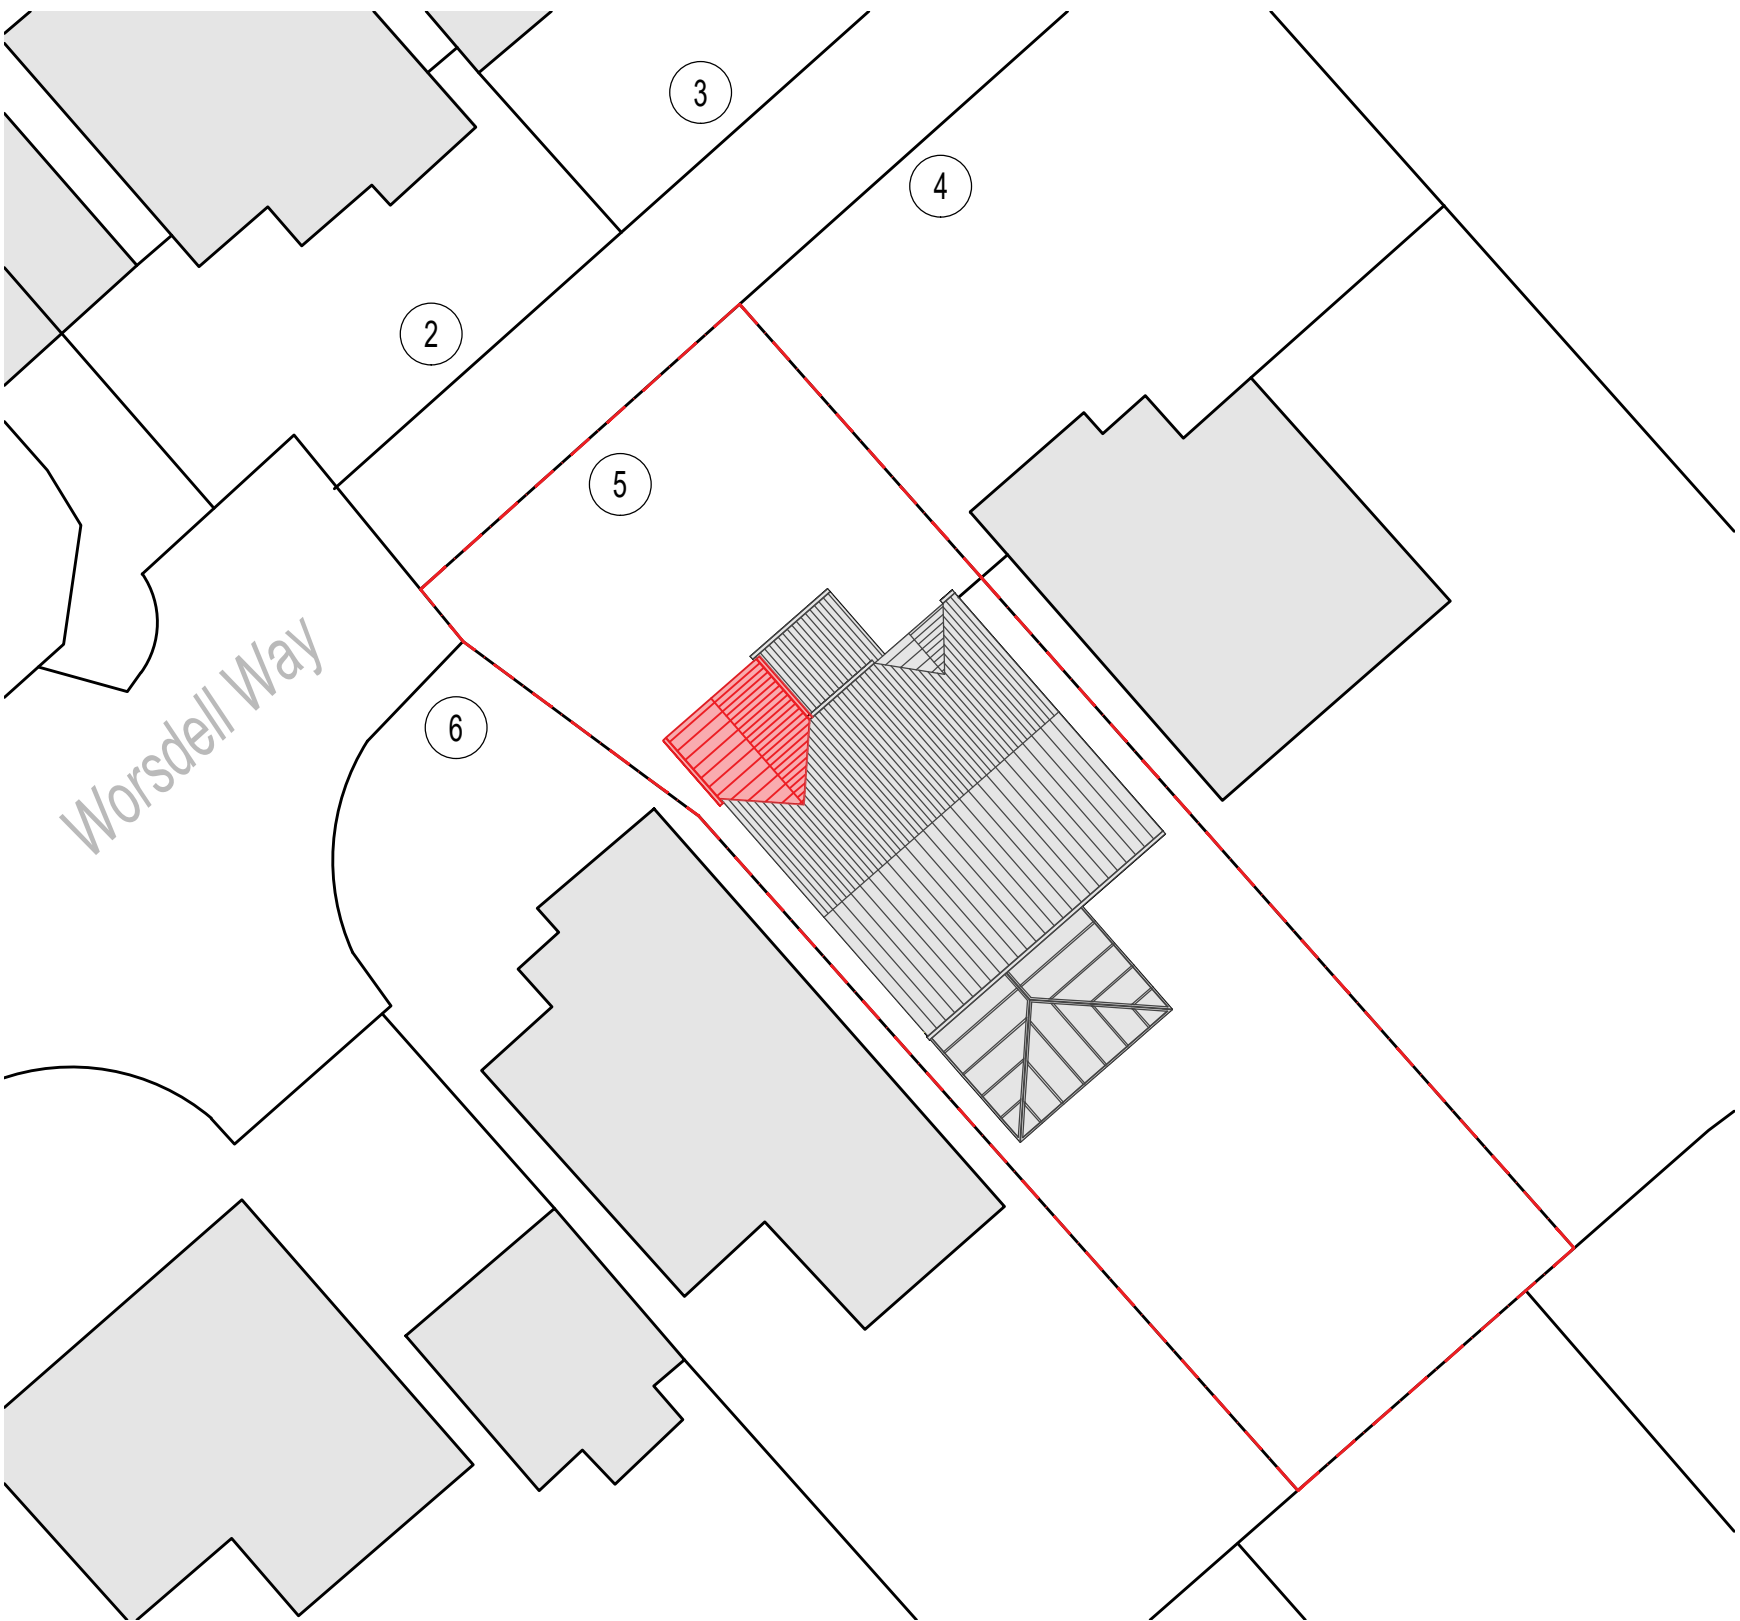

PROPOSED BLOCK PLAN @ 1 TO 200

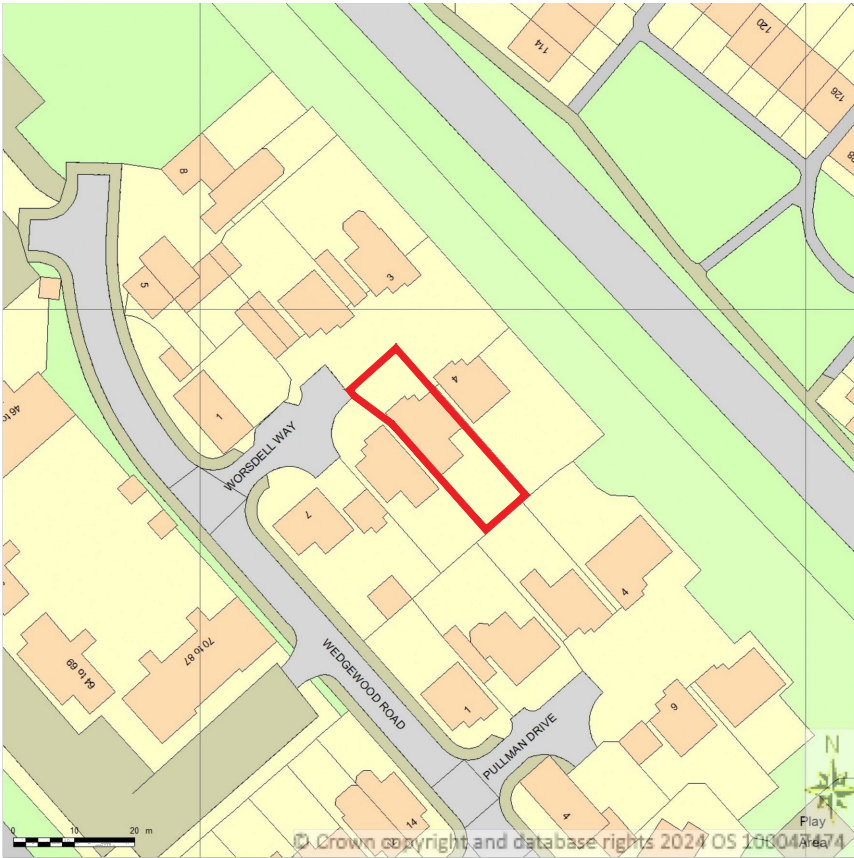

SITE LOCATION PLAN @ 1 TO 1250

Rev.	Date	Details	Drawn	Checked
Issued for:				

PLANNING

Project/Client:		Project No:	
Proposed Extension		Dwg No: A110	
5 Worsdell Way		Rev:	
		Scale:	
		As Indicated - A2	
Drawing:		North:	
Site & Location Plans		Drawn By:	
		Date:	
		Checked By:	
		Date:	



D.Chandler Architectural Design
61 Gernon Road, Letchworth, Hertfordshire, SG6 3HS
daniel@dcarchitectural.org - Tel: 01462 640650 - M: 07901864742