
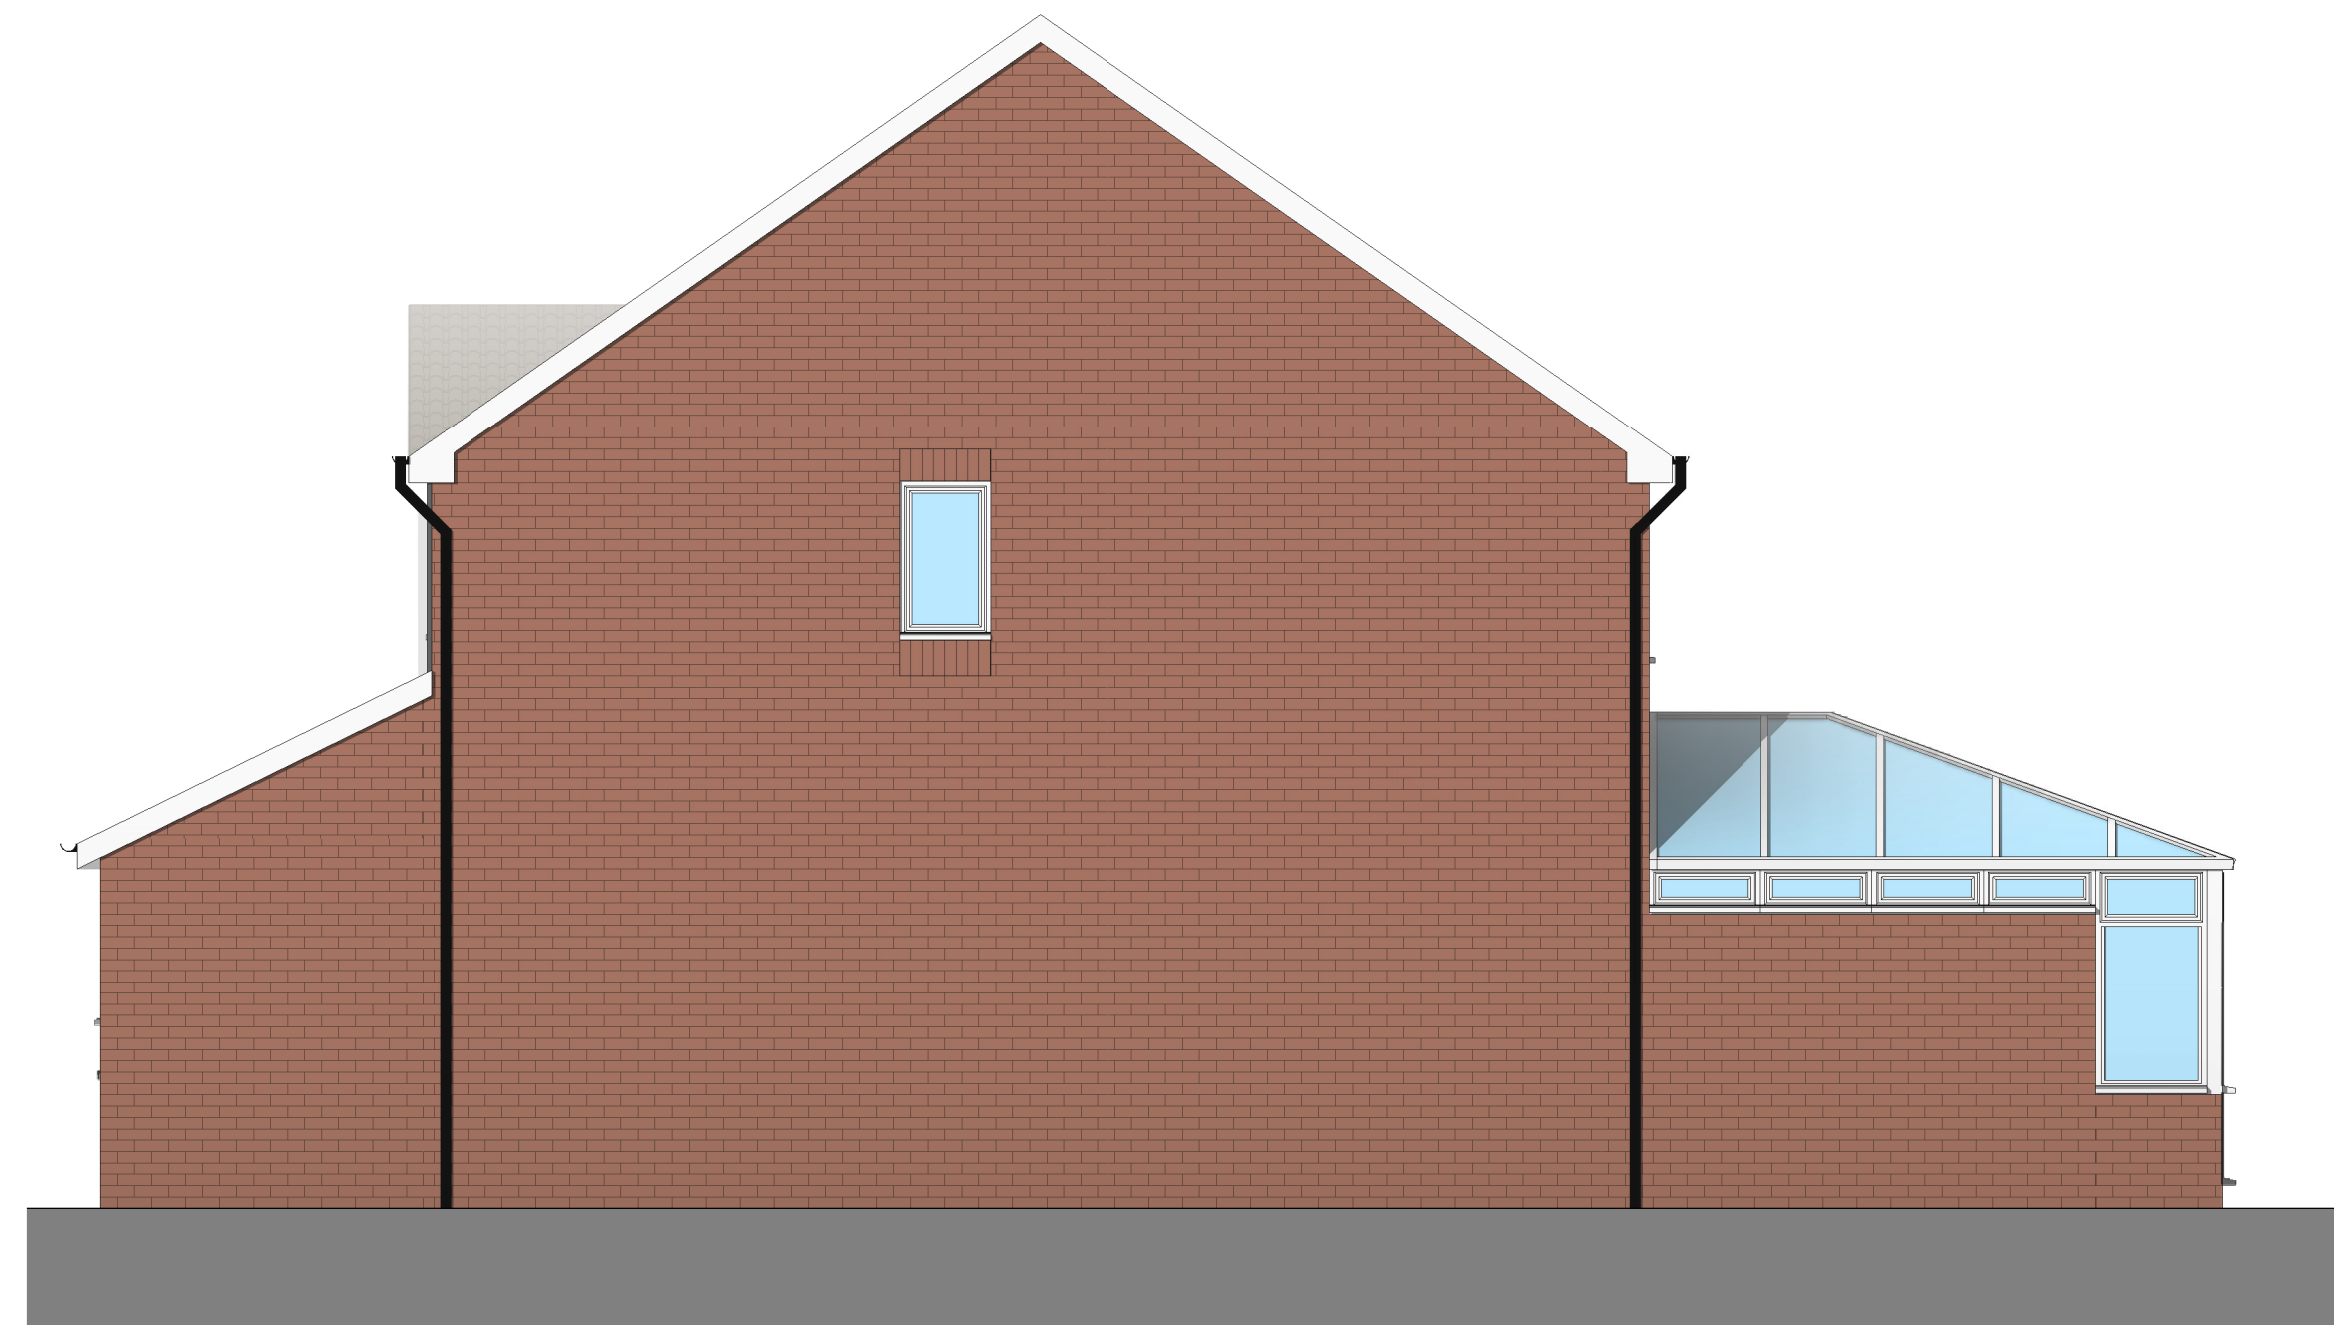


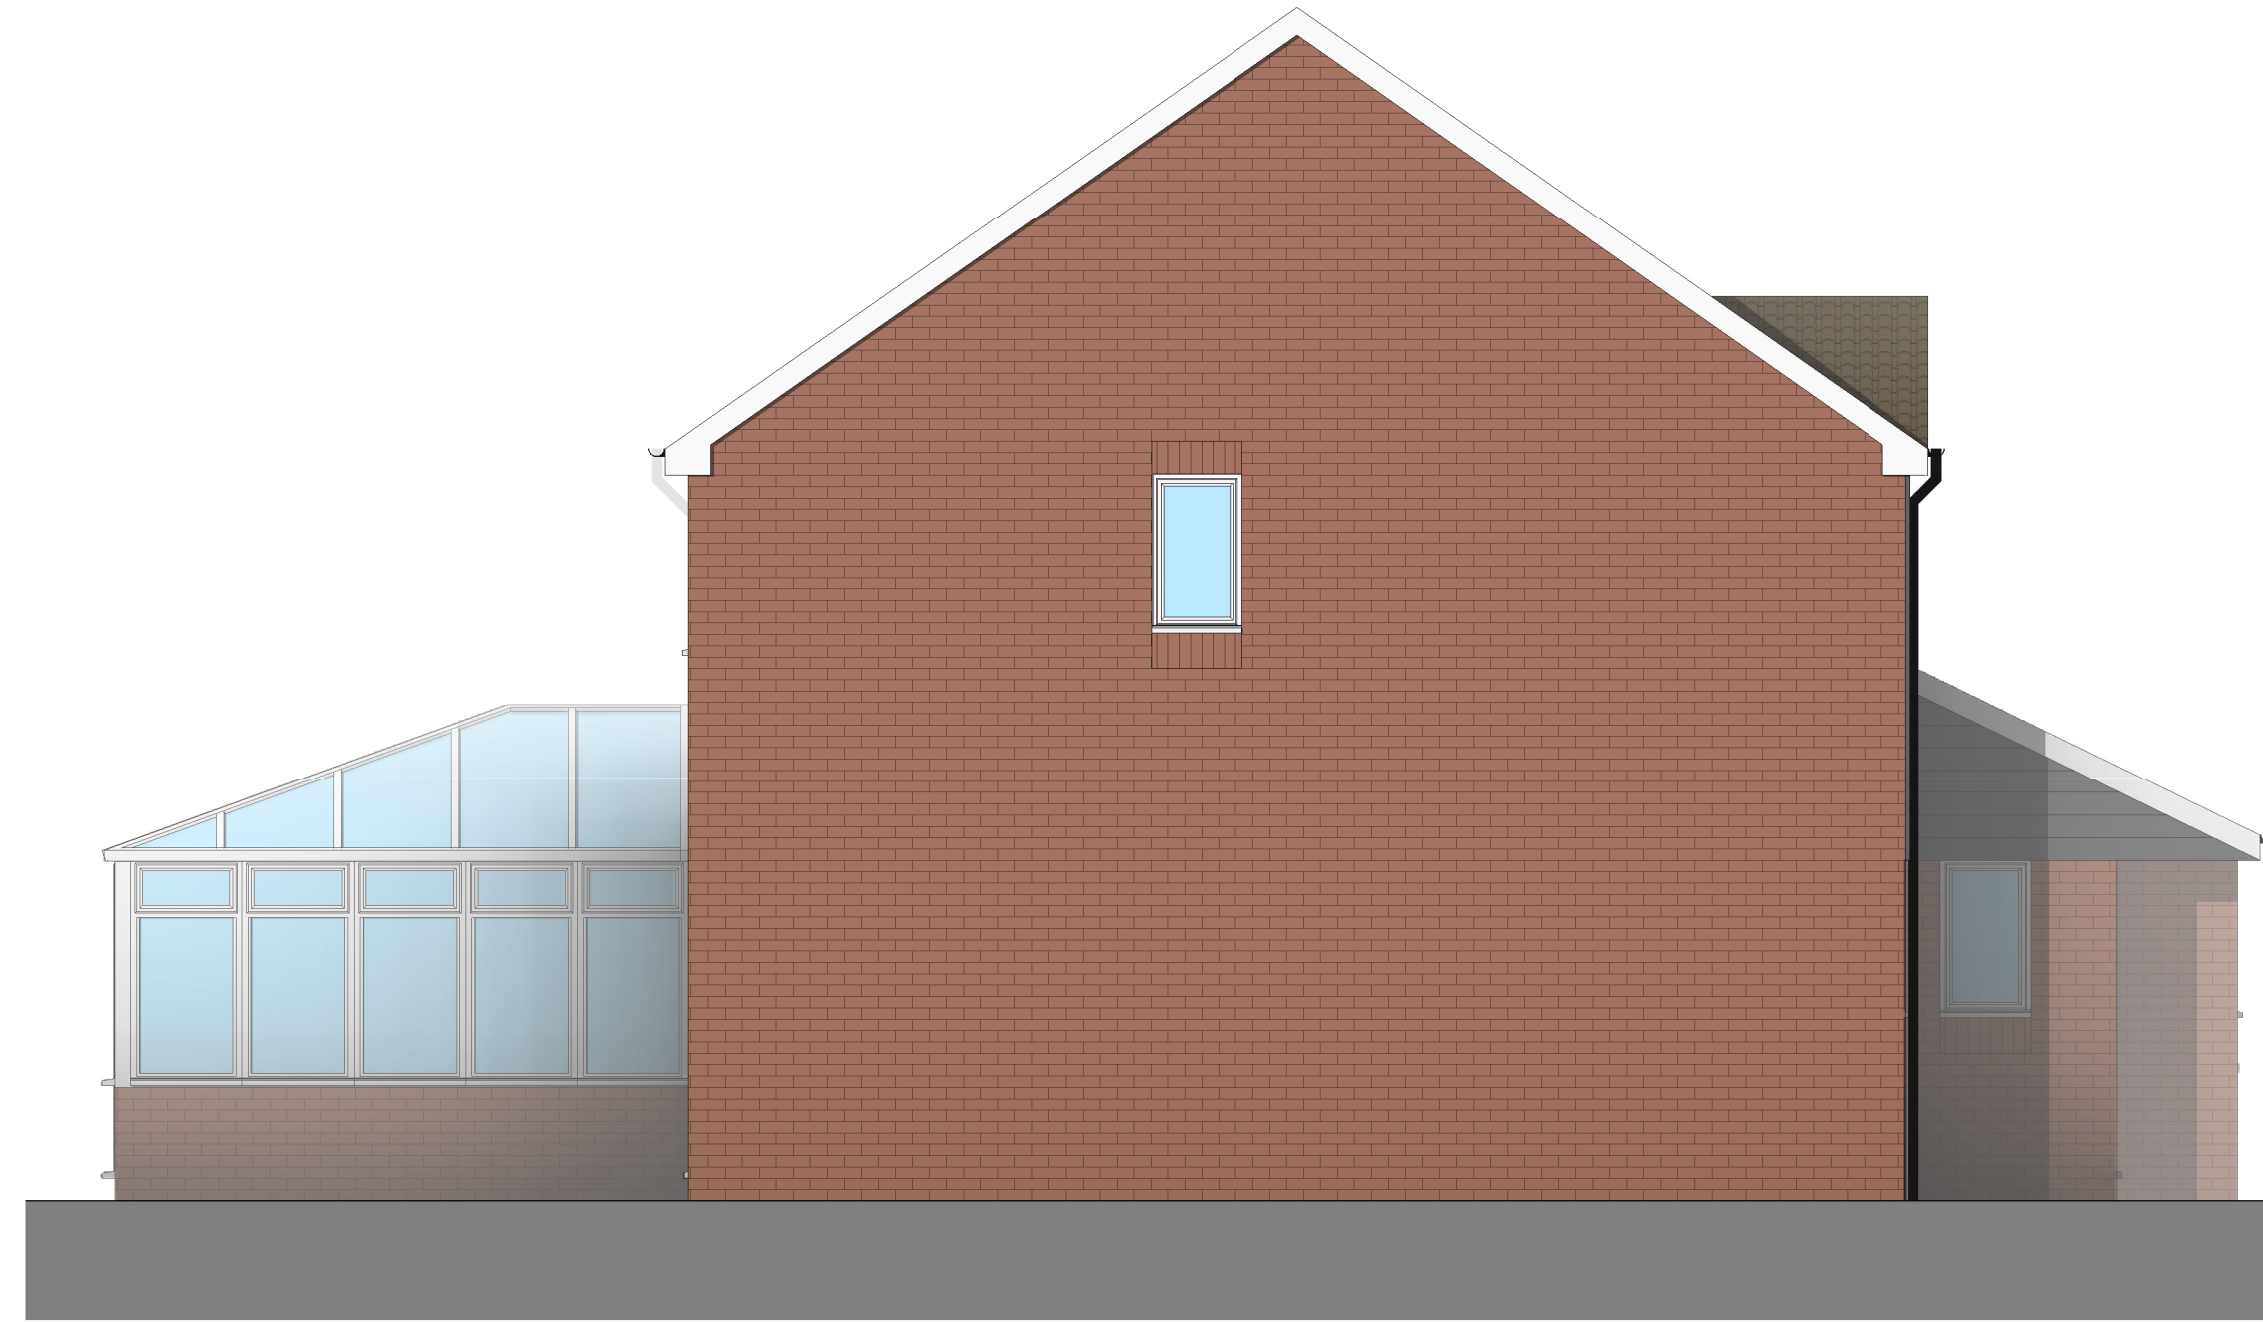

0		1 to 50		5m
Rev	Date	Details	Drawn	Checked

Issued for:

Project/Client:

5 Worsdell Way

Project No:
Project Number

Dwg No:
A101

Rev:

Drawing:

Existing Elevations

Scale:	
1 : 50	@A1
Drawn By:	Date:
Author	
Checked By:	Date:
Checker	



D.Chandler Architectural Design Ltd
61 Gernon Road, Letchworth, Hertfordshire, SG6 3HS
daniel@dcarchitectural.org - Tel: 01462 640650 - M: 07901864742