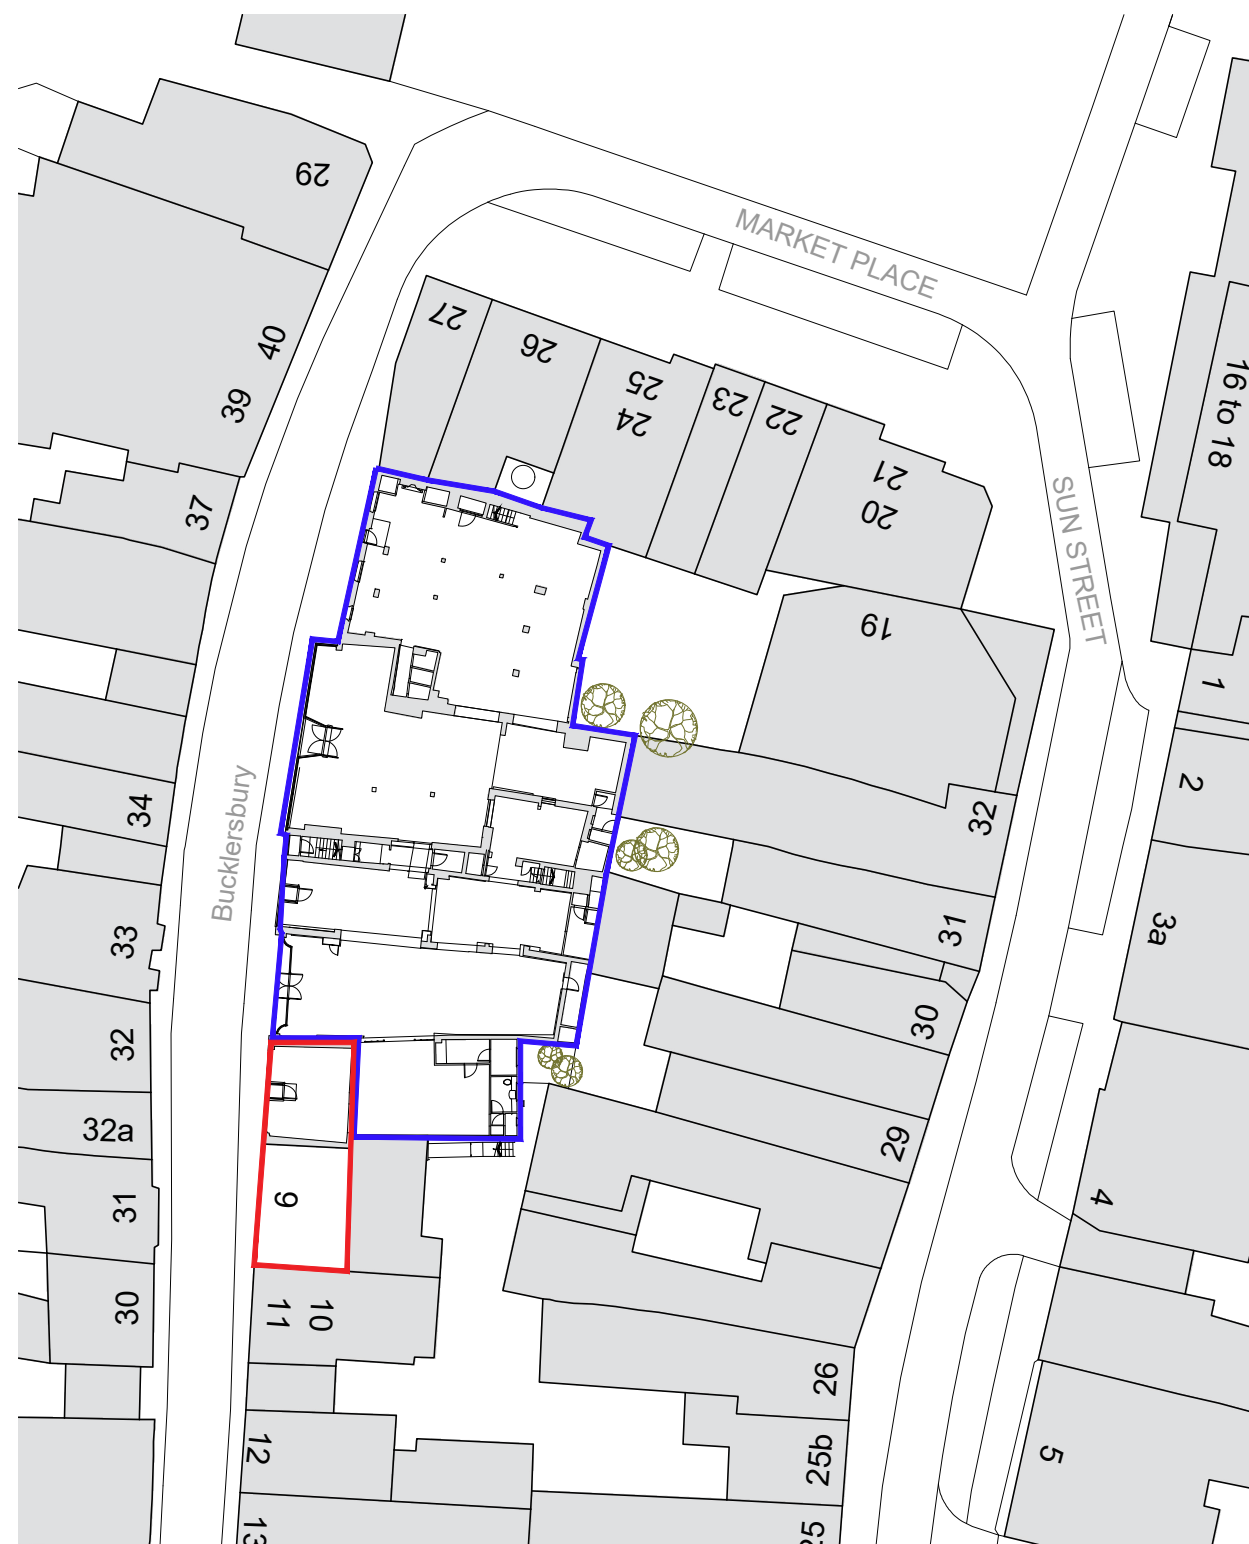
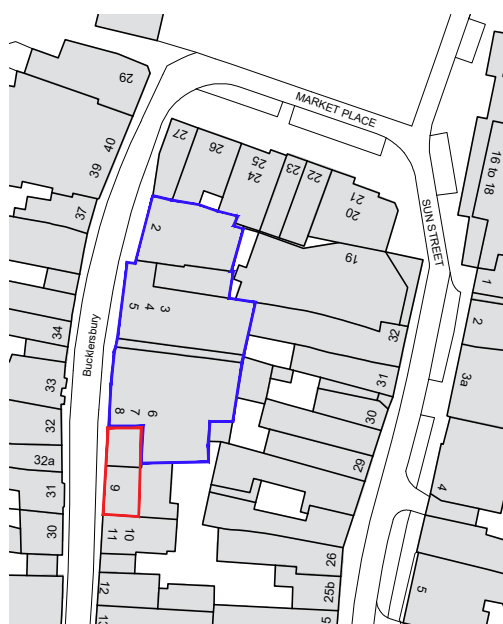


NOT FOR
CONSTRUCTION

Key of elements:

-  Application site
-  Properly in ownership of applicant but not subject to application

General Notes:

1. Copyright of this drawing remains the sole property of Northlight Architects unless otherwise assigned in writing.

2. Do not scale from this drawing, figured dimensions are to be worked in all cases with any discrepancies reported to the Architect prior to commencement of any work.

3. Setting-out is based on outline survey only. All dimensions to be checked on site prior to construction/ordering.

4. All dimensions are in millimeters unless otherwise stated.

5. All drawings to be read in colour.

6. This drawing is to be read in conjunction with all relevant drawings and specification.

7. Northlight Architects takes no design responsibility for works in connection with the waterproofing or structural alterations of any basement, or for works in connection with fire safety or fire performance of a building or structure

CLIENT	
--------	--

Sarav Ltd

PROJECT

2-8 Bucklersbury

Hitchin

DRAWN BY
JC

CHECKED BY GH

SIZE
A3

SCALE
1:200

DRAWING TITLE

No8a, Site Location & Block Plan

DATE	Oct 21
------	--------

STATUS
Status

D	GH	Titleblock updated	GH	13.03.24
B	JC	General Changes	GH	09.02.22
C	JC	General Changes	GH	22.11.21
A	JC	New Drawing	GH	27.10.21
REV	BY	DESCRIPTION	CKD	DATE
DRAWING No			REV	
0936 - NLA - A6 - XX- DR - A - 00001			D	

Northlight
ARCHITECTS

Creative Works, 7 Blackhorse Lane, London, E17 6DS
t: 020 3176 4481 www.northlightarchitects.co.uk