


Site Location Plan
A3 @ 1:2500
Land To The Western side Of Hitchin Lane (Folly Lane)
SM/STI/2025/001

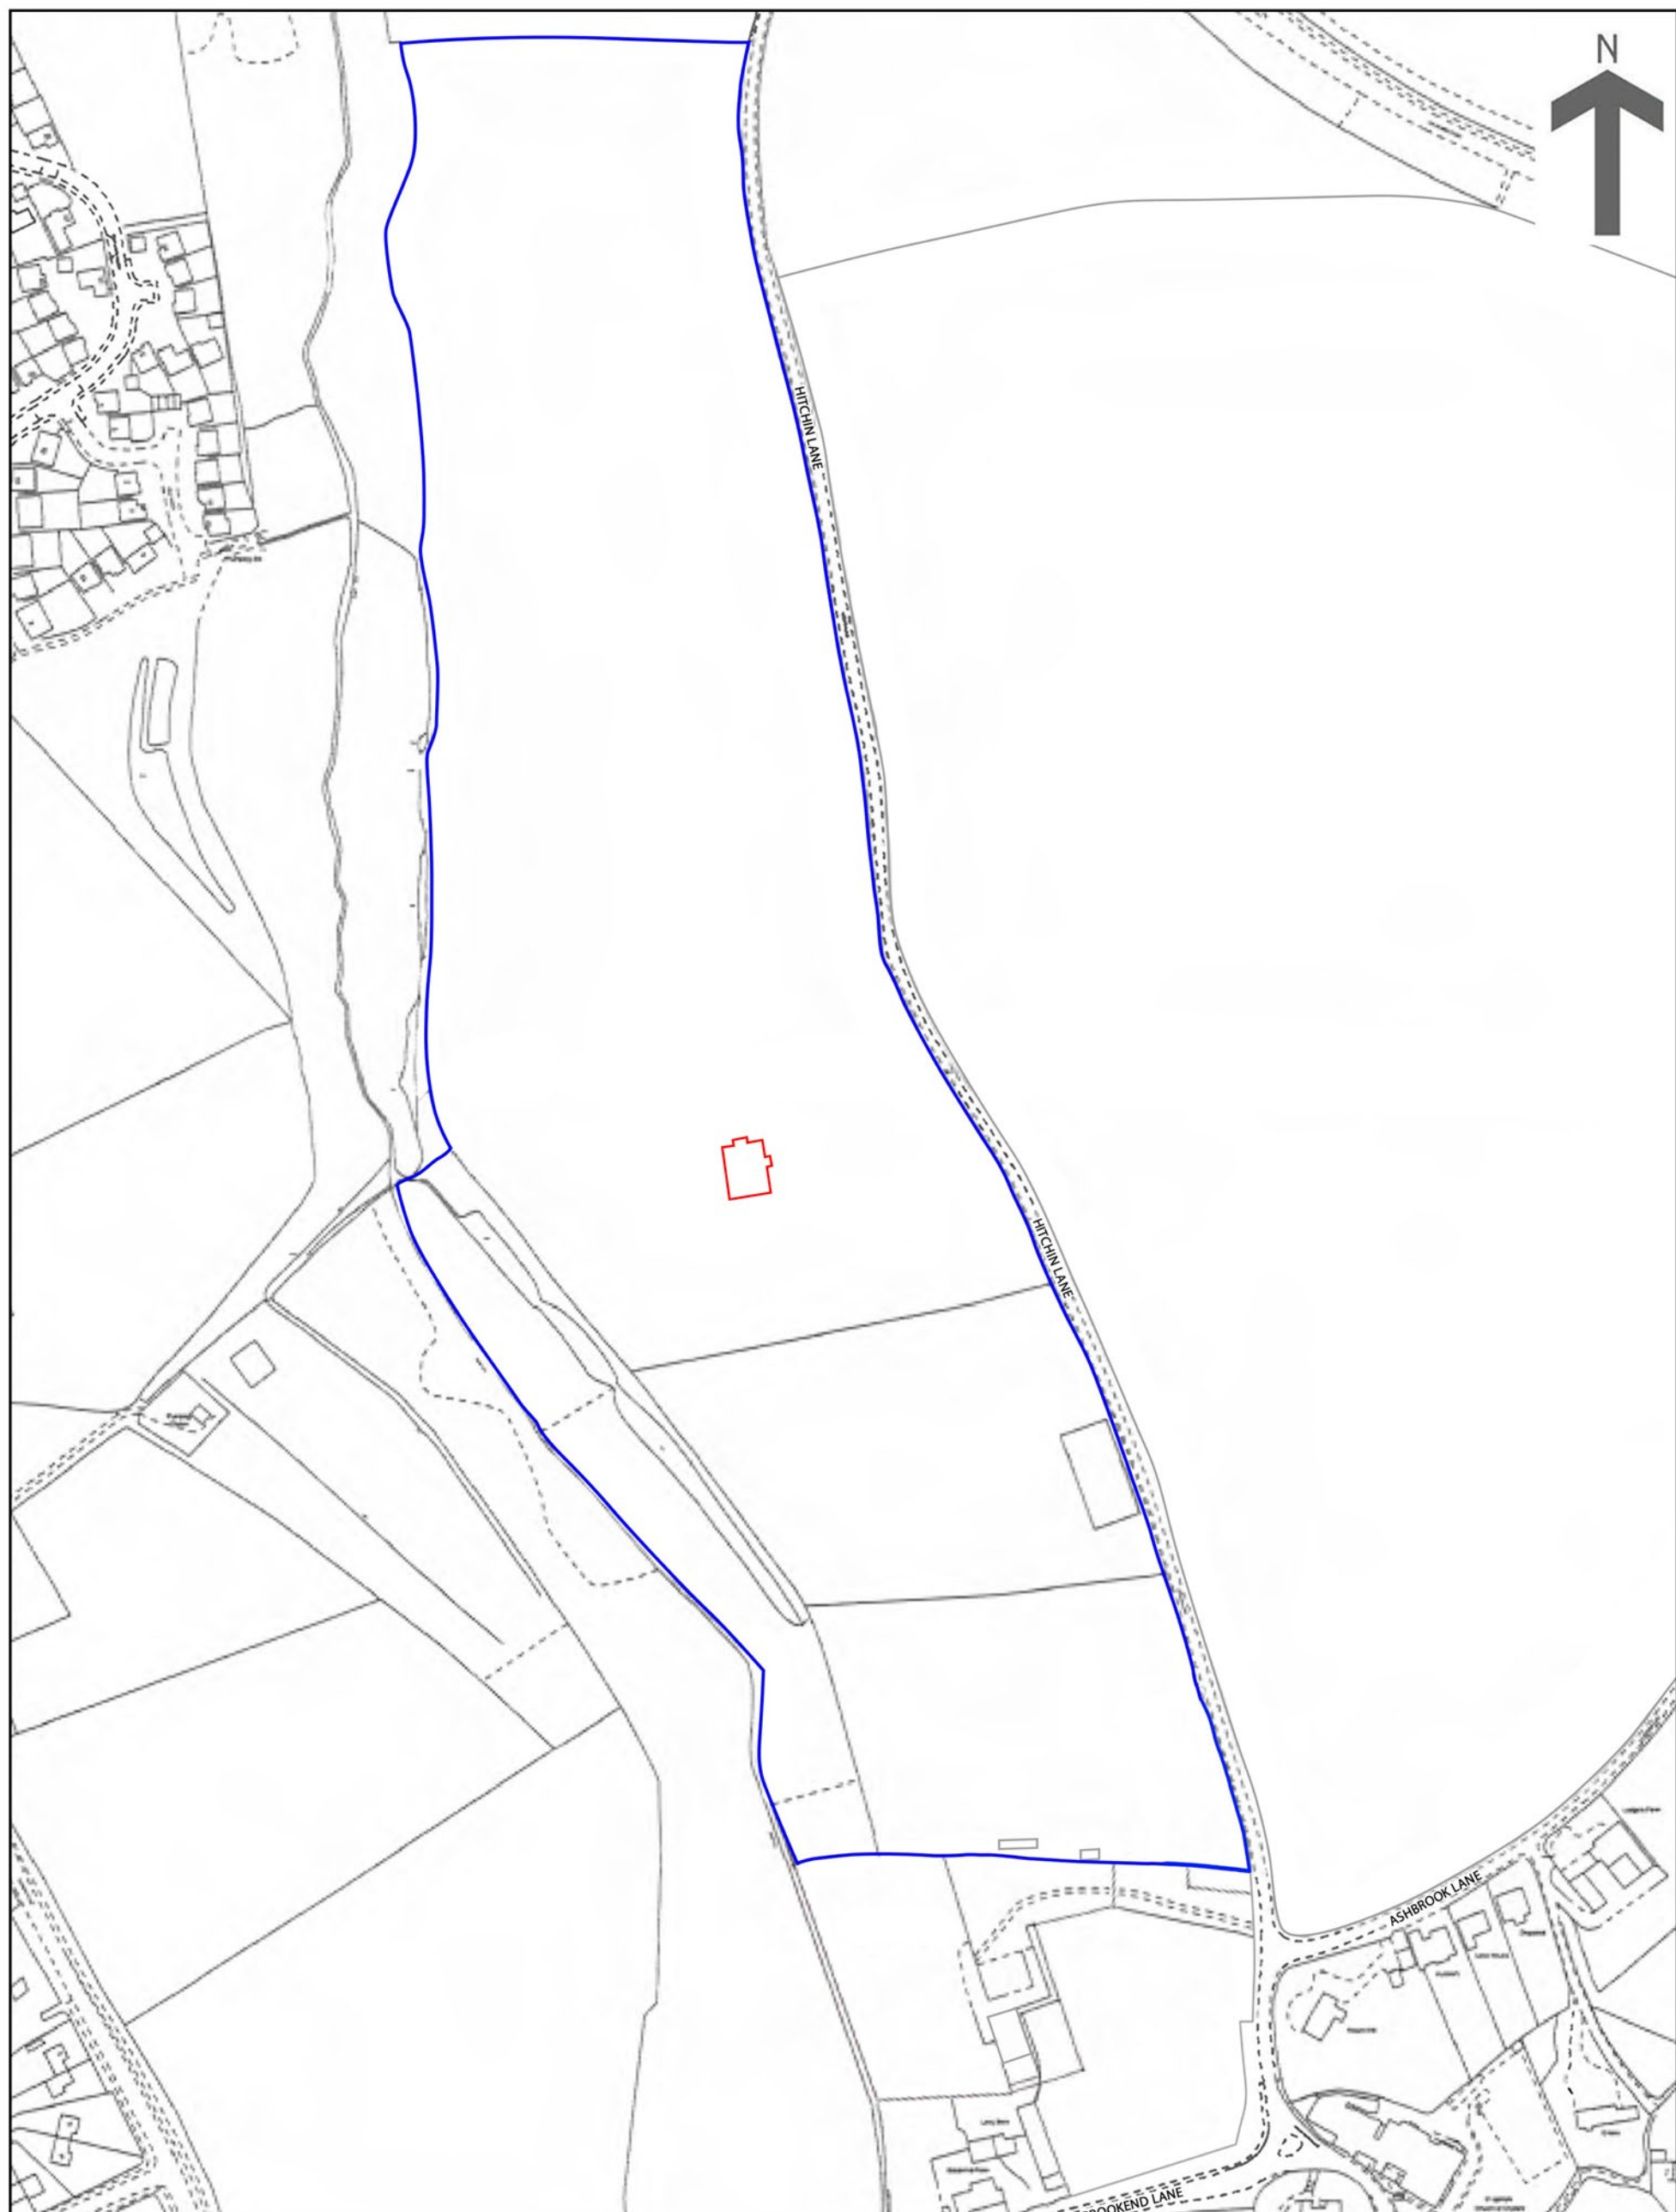

- Application Site for new barn edged in red
- Agricultural unit in applicants ownership edged in blue

0 50 100
SCALE - METRES 1:2500