
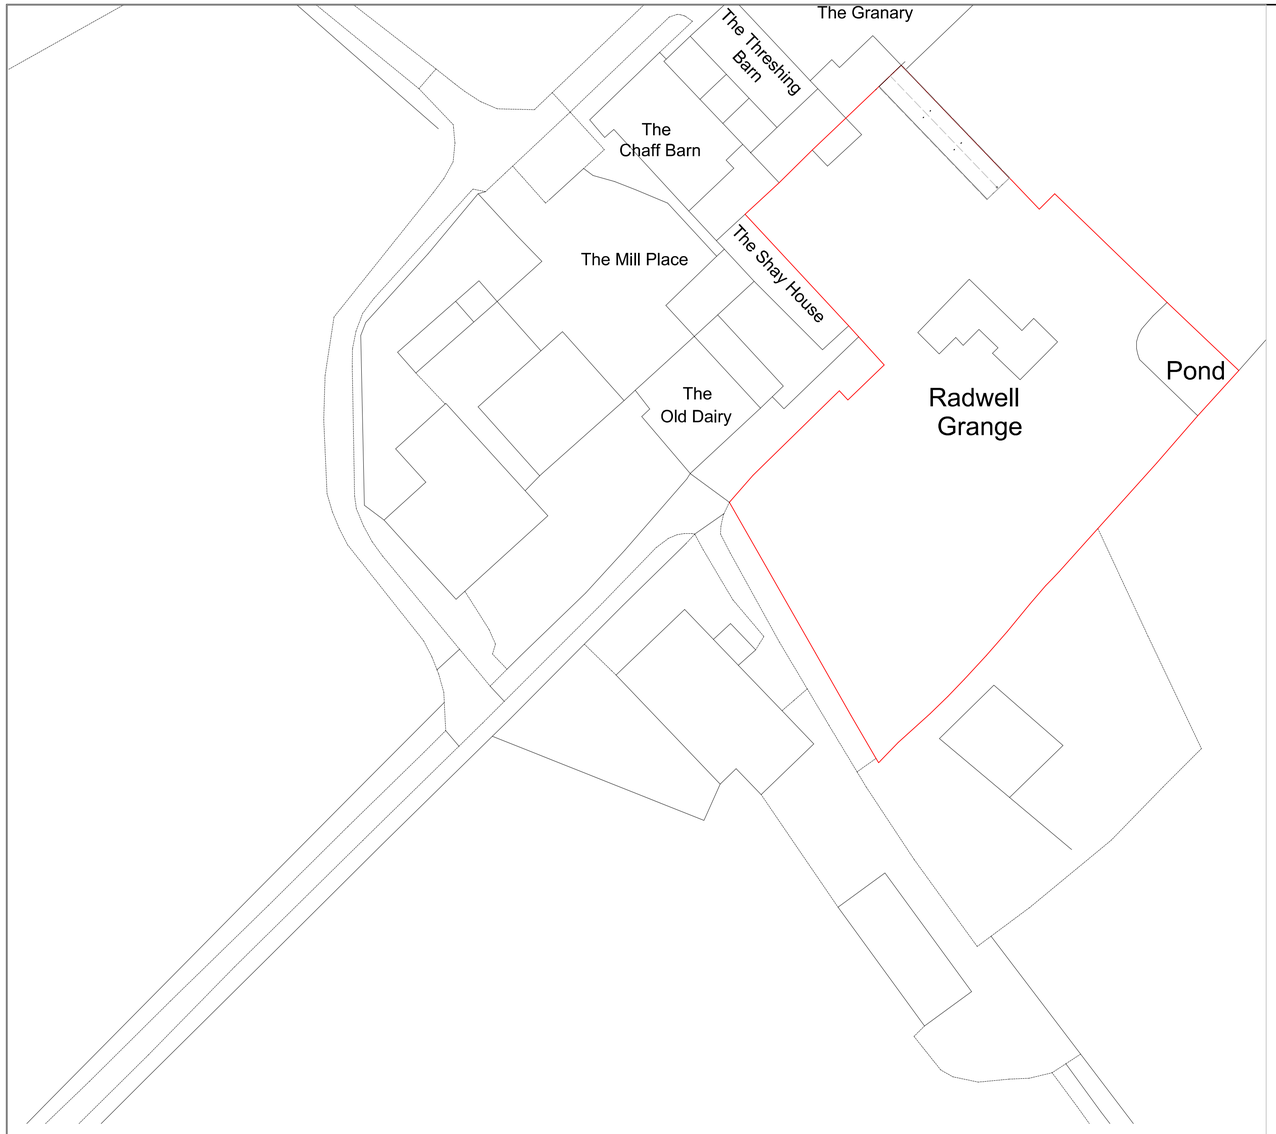



Ordnance Survey (c) Crown Copyright 2017. All rights reserved. Licence number 100022432


EXISTING BLOCK PLAN 1:500

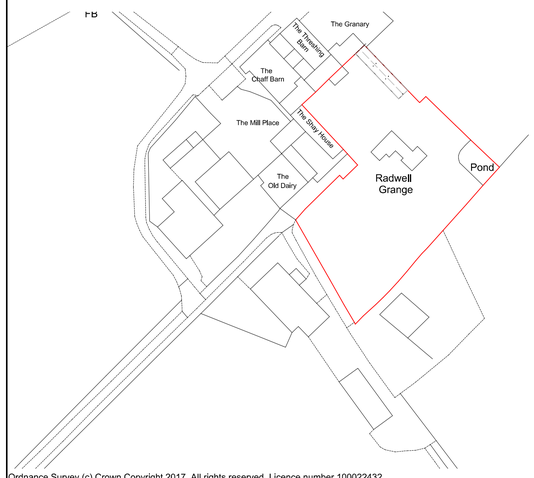


Ordnance Survey (c) Crown Copyright 2017. All rights reserved. Licence number 100022432

EXISTING LOCATION PLAN 1:1250

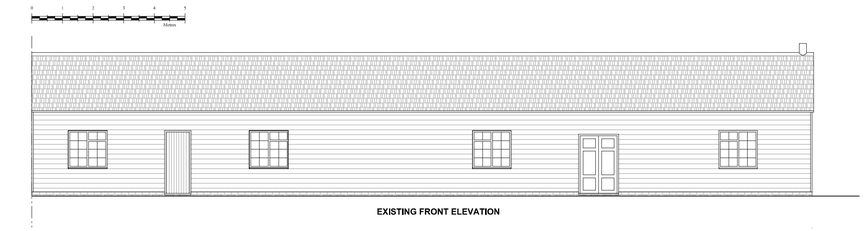

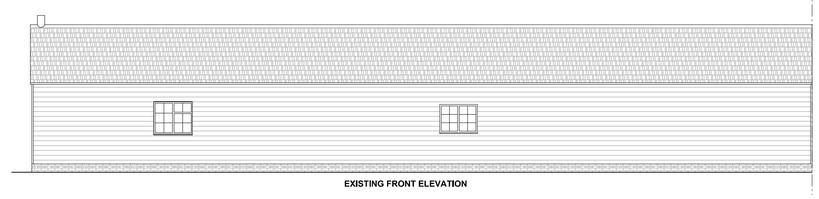

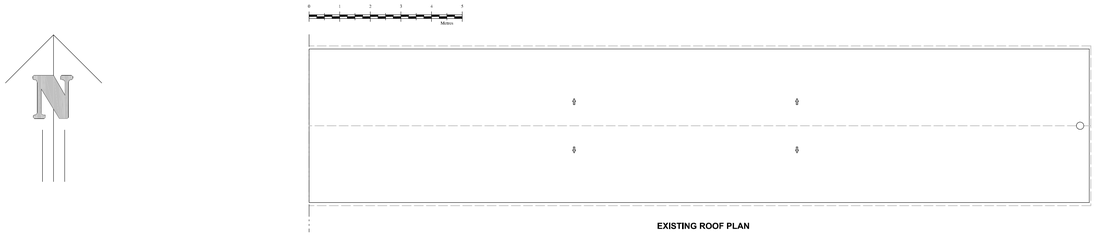

EXISTING ROOF PLAN









EXISTING REAR ELEVATION

EXISTING FRONT ELEVATION

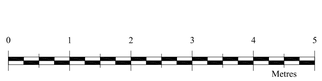

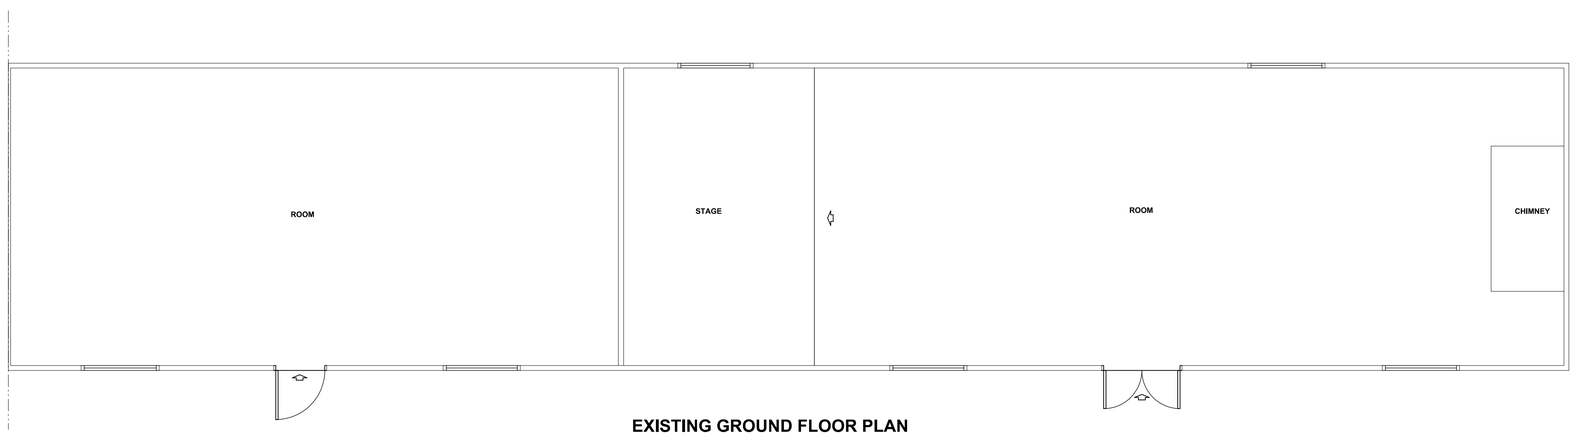

EXISTING GROUND FLOOR PLAN

Revision	Description	Date

TOWN AND COUNTRY PLANNING LTD
(020) 8441 4947
13 Evelyn Road, Cockfosters, Hertfordshire EN4 9JT
e-mail: martin@tcpltd.net

Project

Radwell Grange
Radwell
Herts
SG7 5EU

Client

Mr M. Bridgeman

Existing Plans & Elevations

Drawing No.
2017/1183

Scale 1:50, 1:100 · Drawn By: M.P.M

Checked Y · Date 18 May 2017

IMPORTANT NOTICE
© Copyright. Drawing to be used in conjunction with specification and structural engineers notes. All dimensions to be checked on site prior to commencement of work, differences between drawings, and between drawings and specification or structural engineers details to be referred immediately to Town and Country Planning Ltd. Work should only be undertaken from local authority approved drawings. Commencement of any work on site prior to gaining the necessary planning and or building control approvals is entirely at the client's own risk.
We strongly recommend you agree the boundary lines of the property before any work commences on site it is the responsibility of the builder and the property owner to be in agreement with the definition of these lines.