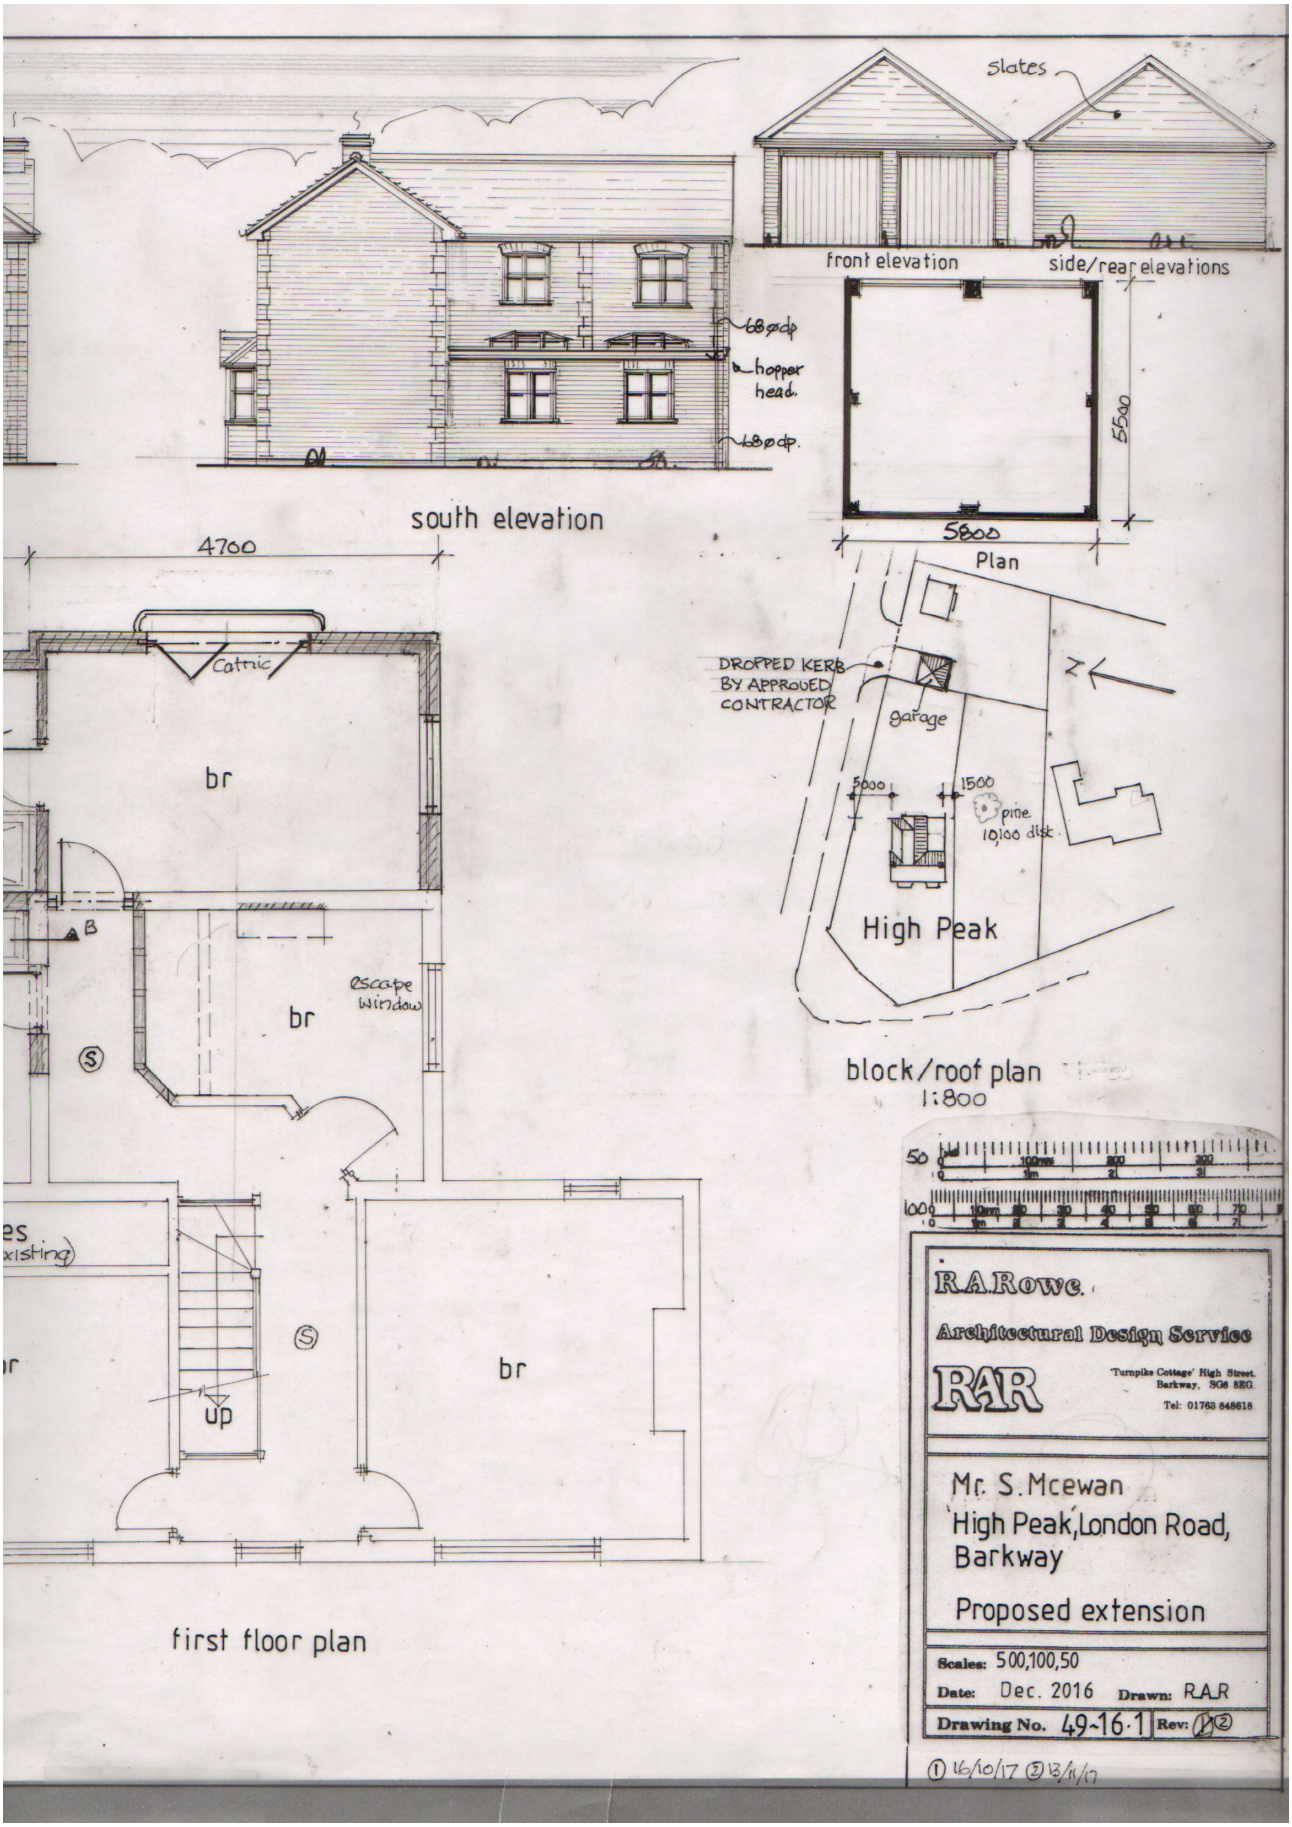

slates
front elevation
side/rear elevations
68ø dp
hopper head.
68ø dp.
south elevation
5500
5800
Plan
4700
Catric
br
B
escape window
br
S
es
xisting)
S
br
up
first floor plan
DROPPED KERB BY APPROVED CONTRACTOR
garage
N
5000
1500
pine 10,100 dist.
High Peak
block/roof plan
1:800
50
100
R.A.Rowe.
Architectural Design Service
RAR
'Turnpike Cottage' High Street. Barkway, SG8 8EG.
Tel: 01763 848618
Mr. S. Mcewan
High Peak, London Road, Barkway
Proposed extension
Scales: 500,100,50
Date: Dec. 2016
Drawn: R.A.R
Drawing No. 49-16.1
Rev: ① ②
① 16/10/17 ② 13/11/17