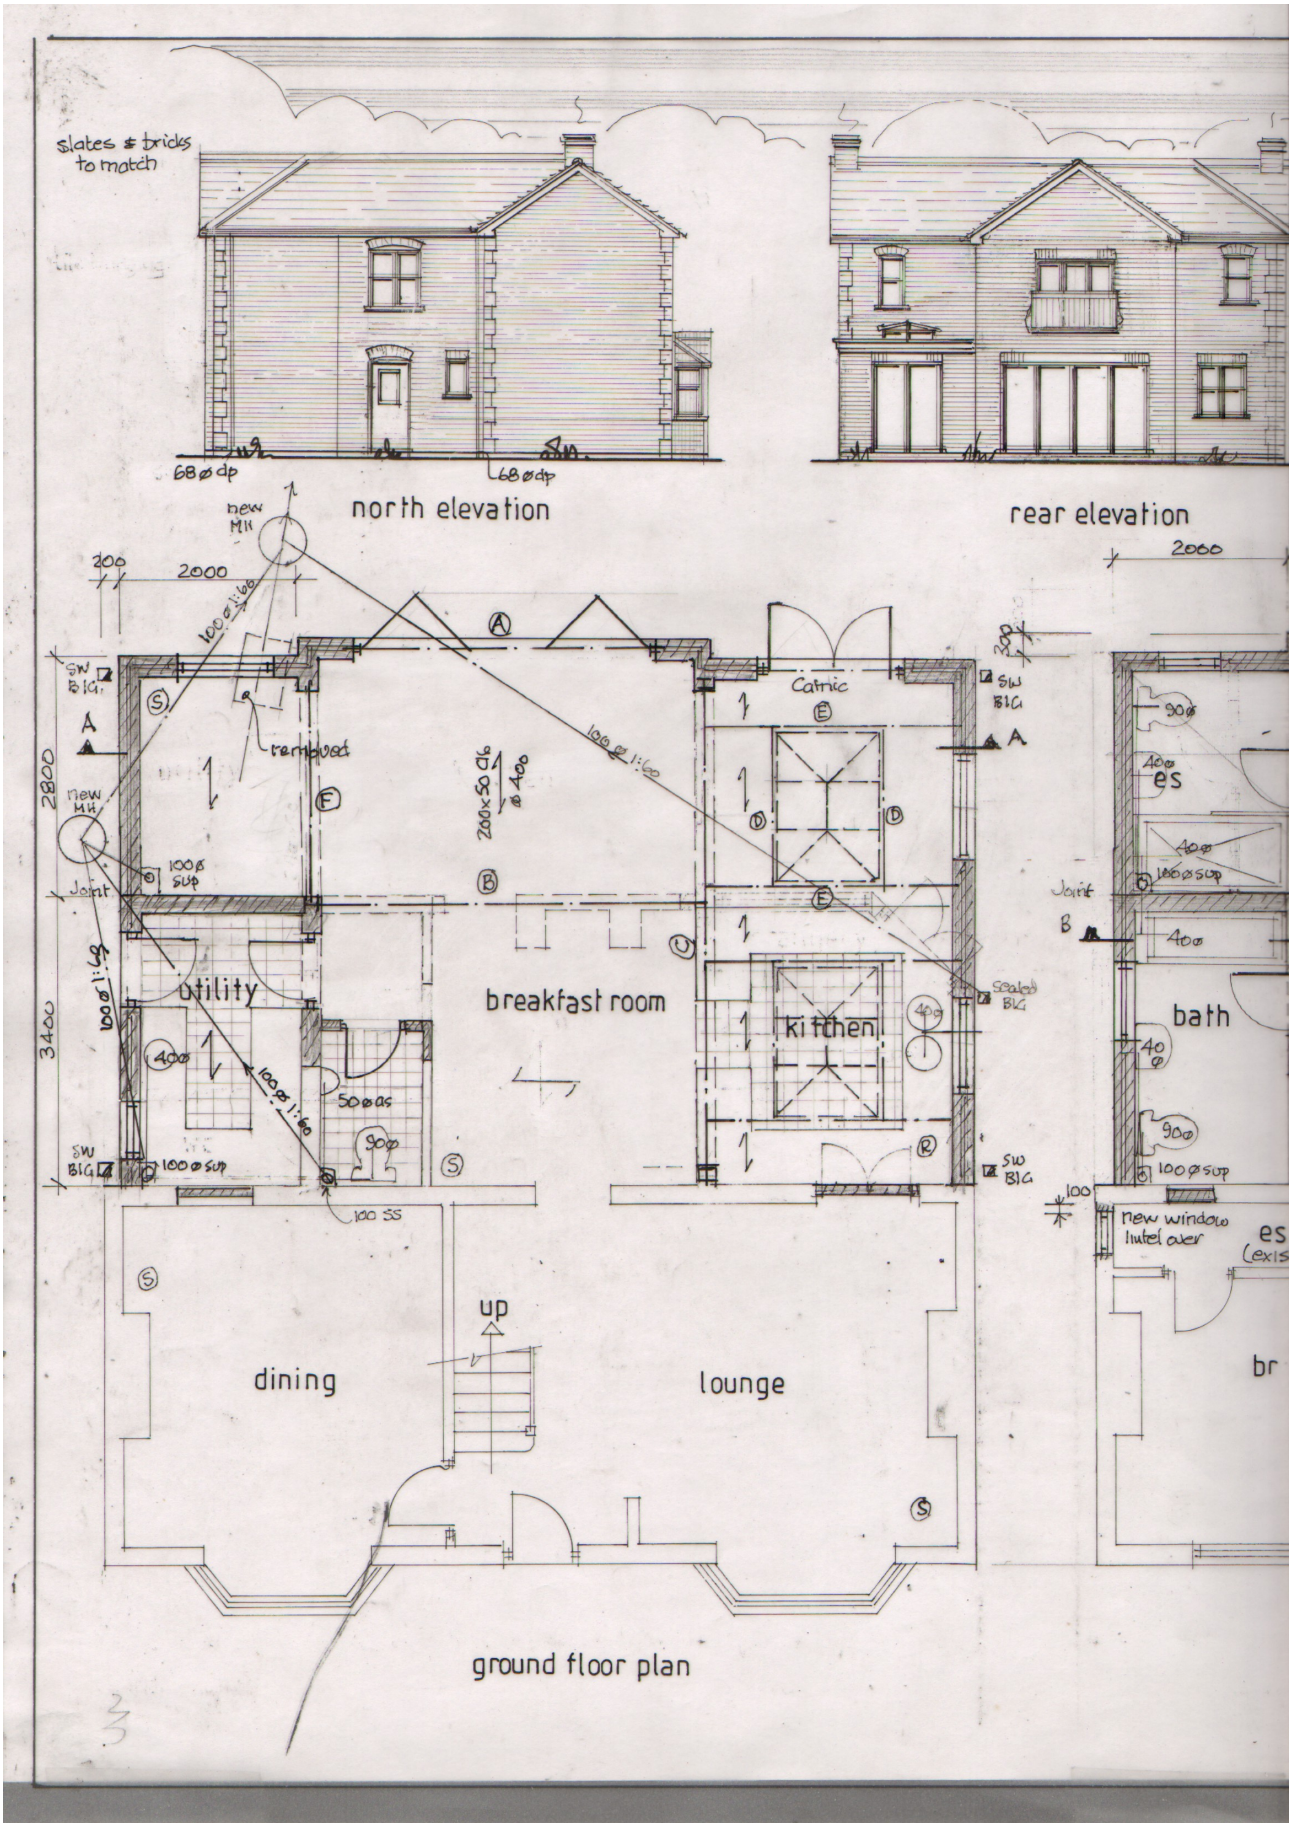
slates & bricks to match
68ø dp
68ø dp
north elevation
rear elevation
new MH
200
2000
100ø 1:66
SW BIG
A
removed
2800
new MH
100ø sup
Joint
200x50 cls ø 400
100ø 1:60
Catnic
SW BIG
A
utility
breakfast room
kitchen
Sealed BIG
3400
100ø 1:60
40ø
50ø as
90ø
SW BIG
100ø sup
100 SS
up
dining
lounge
ground floor plan
2000
90ø
40ø
es
40ø
100ø sup
Joint
B
40ø
bath
40ø
90ø
100ø sup
100
new window lintel over
es
br