

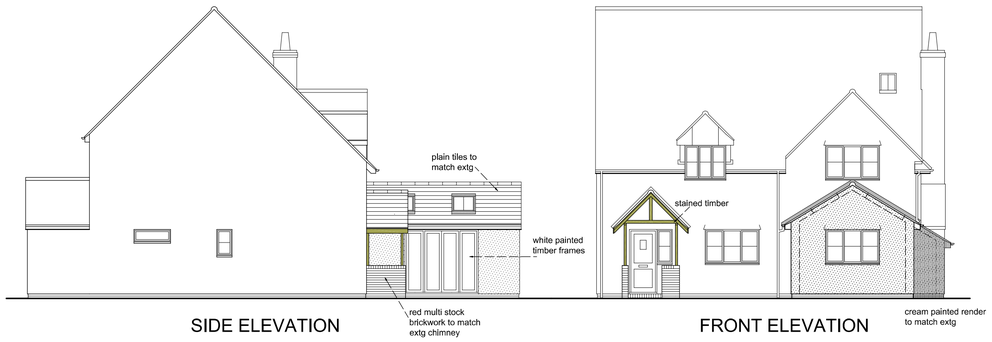


SIDE ELEVATION


FRONT ELEVATION

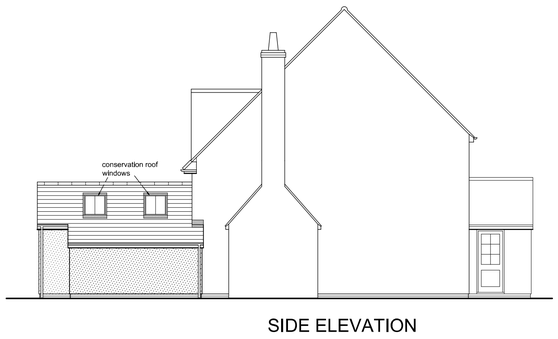

SIDE ELEVATION

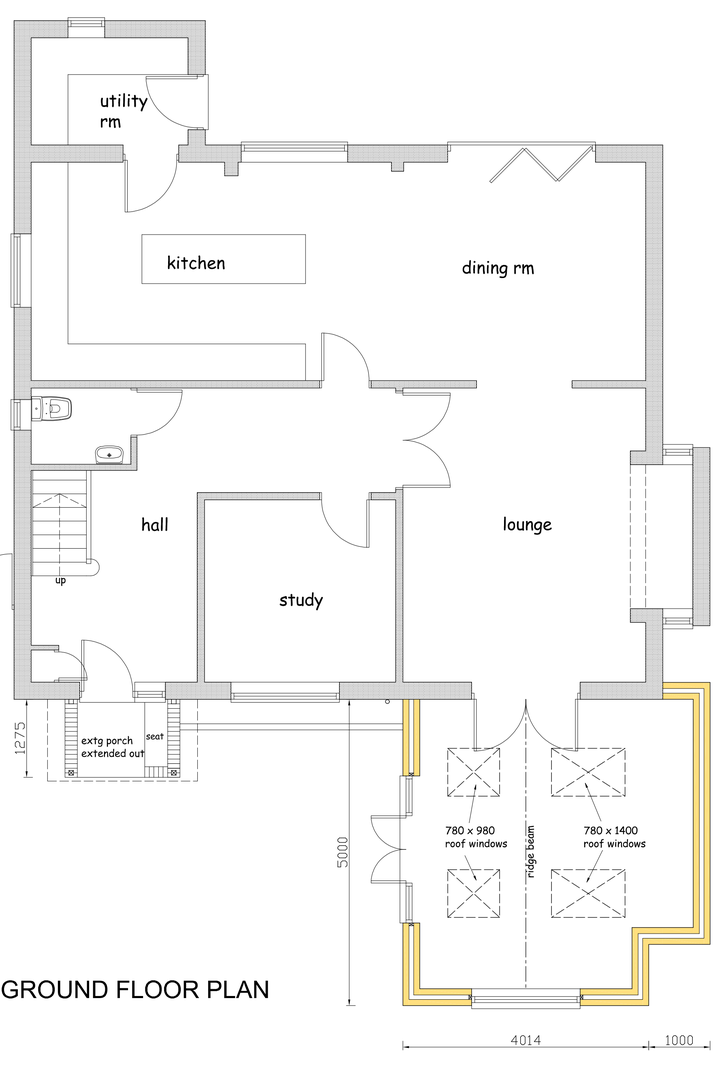

GROUND FLOOR PLAN

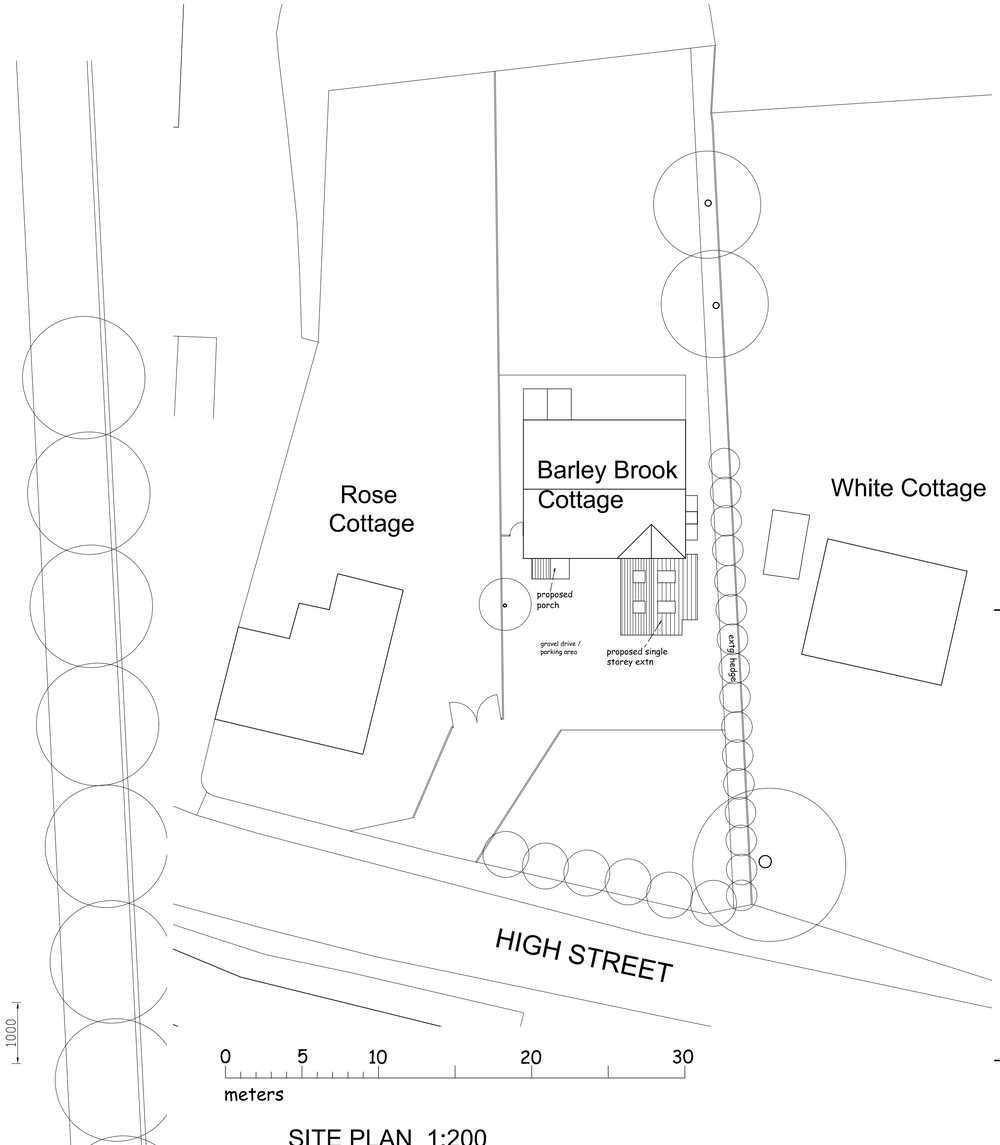

SITE PLAN 1:200

No.	Date	Revision	Initial

Project

PROPOSED EXTENSION TO BARLEY BROOK COTTAGE. HIGH STREET, BARLEY HERTS SG8 8HT

Client

MS B . UNDERWOOD

Drawing

PROPOSED PLAN

Scale 1:50 & 1:100 @ A1 · Drawn C.R

Checked · Date March 18

Drawing No.

UND/18/02A

This drawing and design is copyright and must not be reproduced in part or in whole without prior written consent. Contractors must verify all dimensions on site before commencing work

0 1 2 3 4 5 Metres