



Front Elevation




Side Elevation - North




Side Elevation - South



Rear Elevation

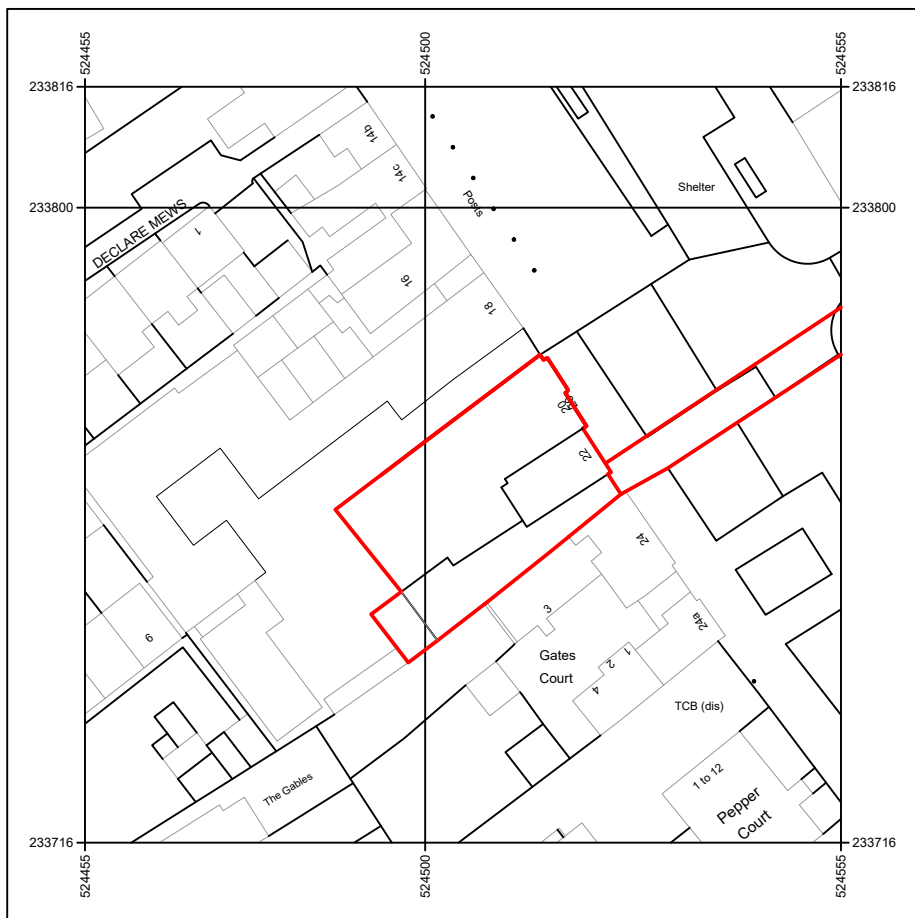

Sc: 1/1250

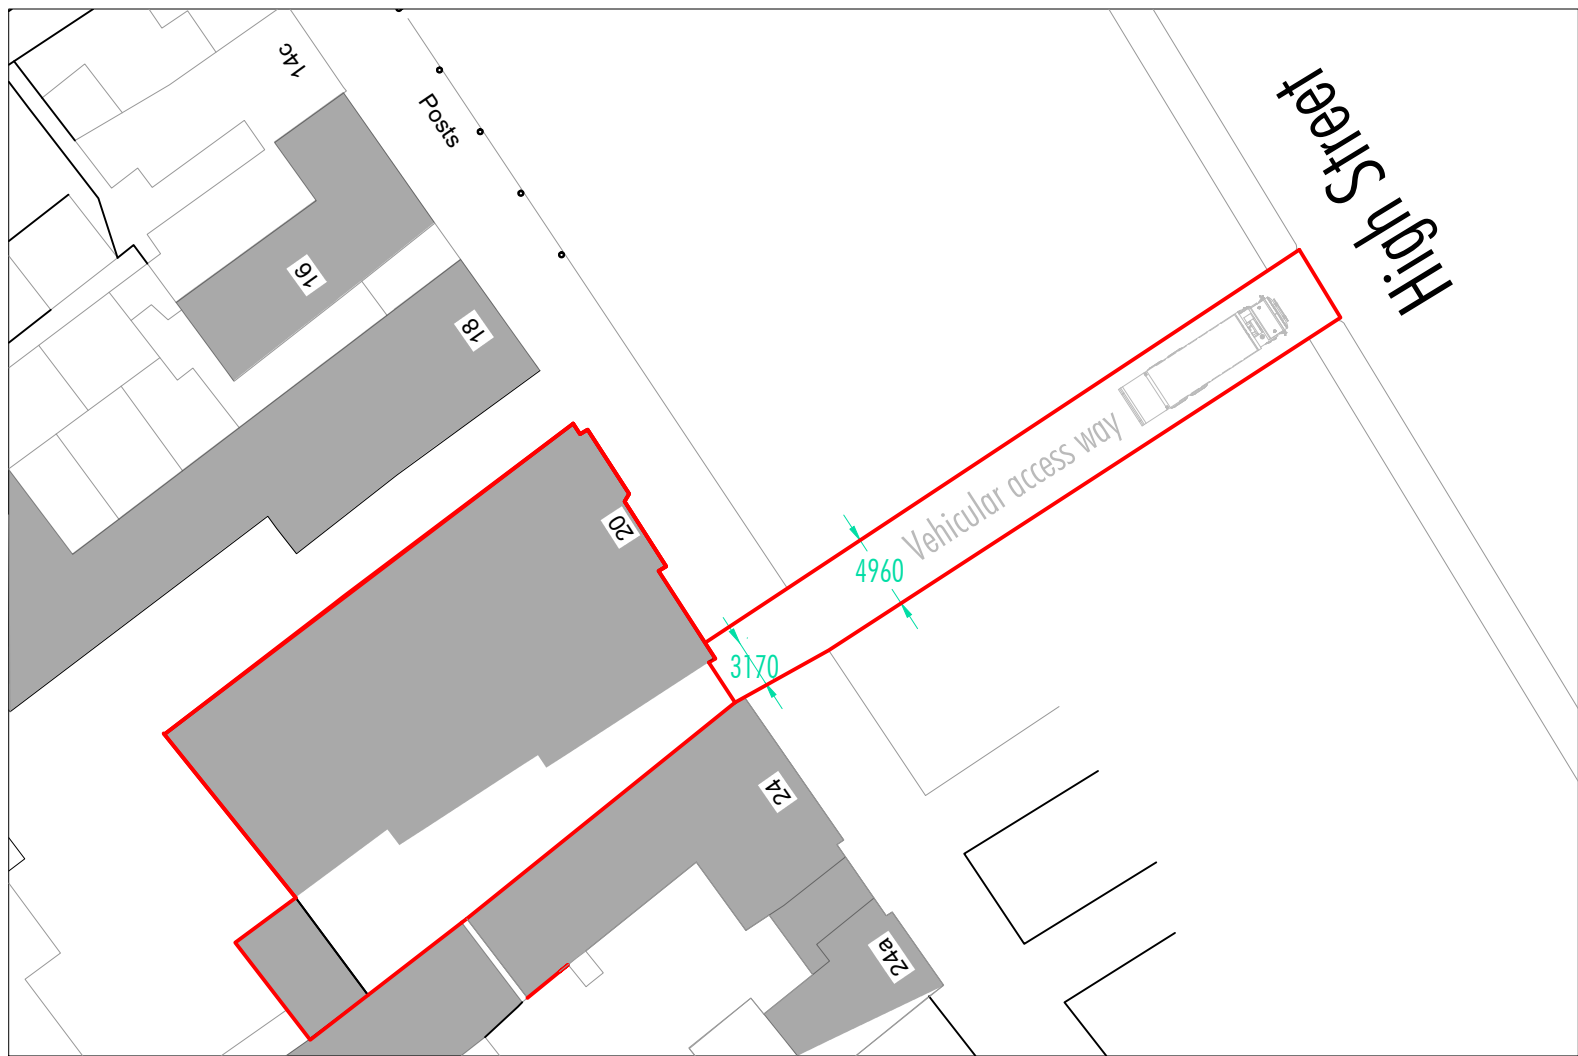

Sc: 1/500

Block Plan



ARDECO^{LTD}
Design and Build
www.ardecold.com info@ardeco-ltd.com

Project	The Templar's Hotel: Change of use to residential flats.
Site	20 High Street, Baldock.
Dr. Title	Existing and proposed Elevations Location Map and Block Plan
Dr. No.	P-0426-322
Scale	1:100 (@ A1)
Date	1-Jun-26

REV	