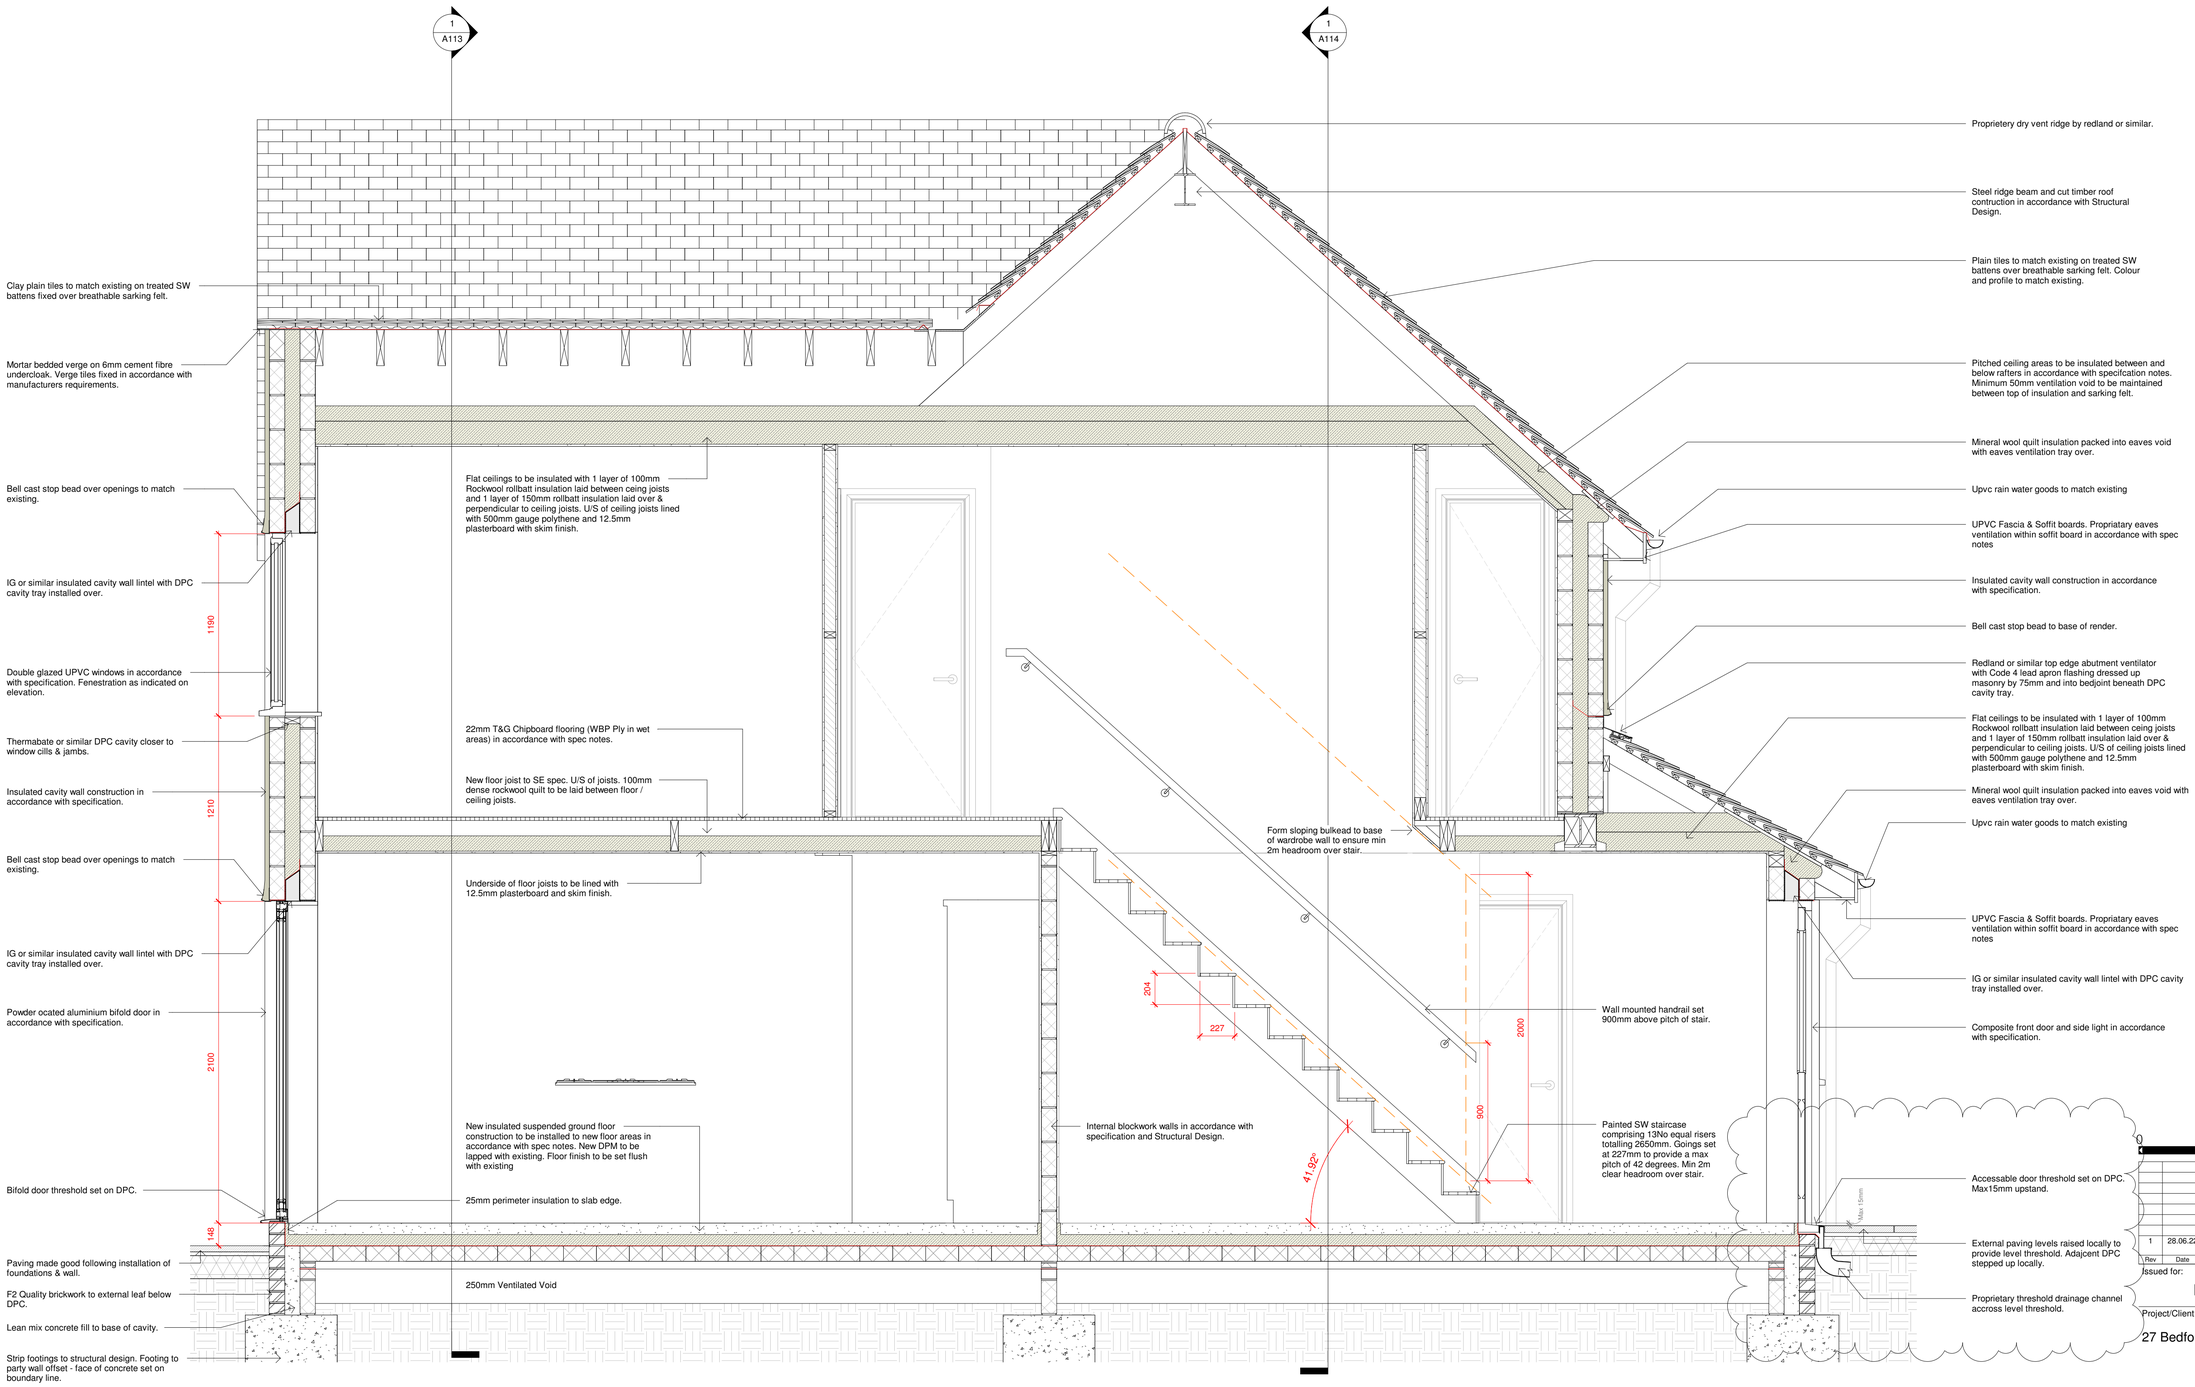


1 Section 1

1 : 20

0 1 to 20 2m

Rev	Date	Details	Drawn	Checked
1	28.06.22	Updated in response to building control comments		

Issued for:

BUILDING REGULATIONS

Project/Client:

27 Bedford Road

Project No: Project Number

Dwg No: A112

Rev: 1

Drawing: Section 1

Scale: 1 : 20 @A1

Drawn By: Author Date:

Checked By: Checker Date:

D.Chandler Architectural Design Ltd

61 Gernon Road, Letchworth, Hertfordshire, SG6 3HS

danielchandler@ntlworld.com - Tel: 01462 640650 - M: 07901864742