
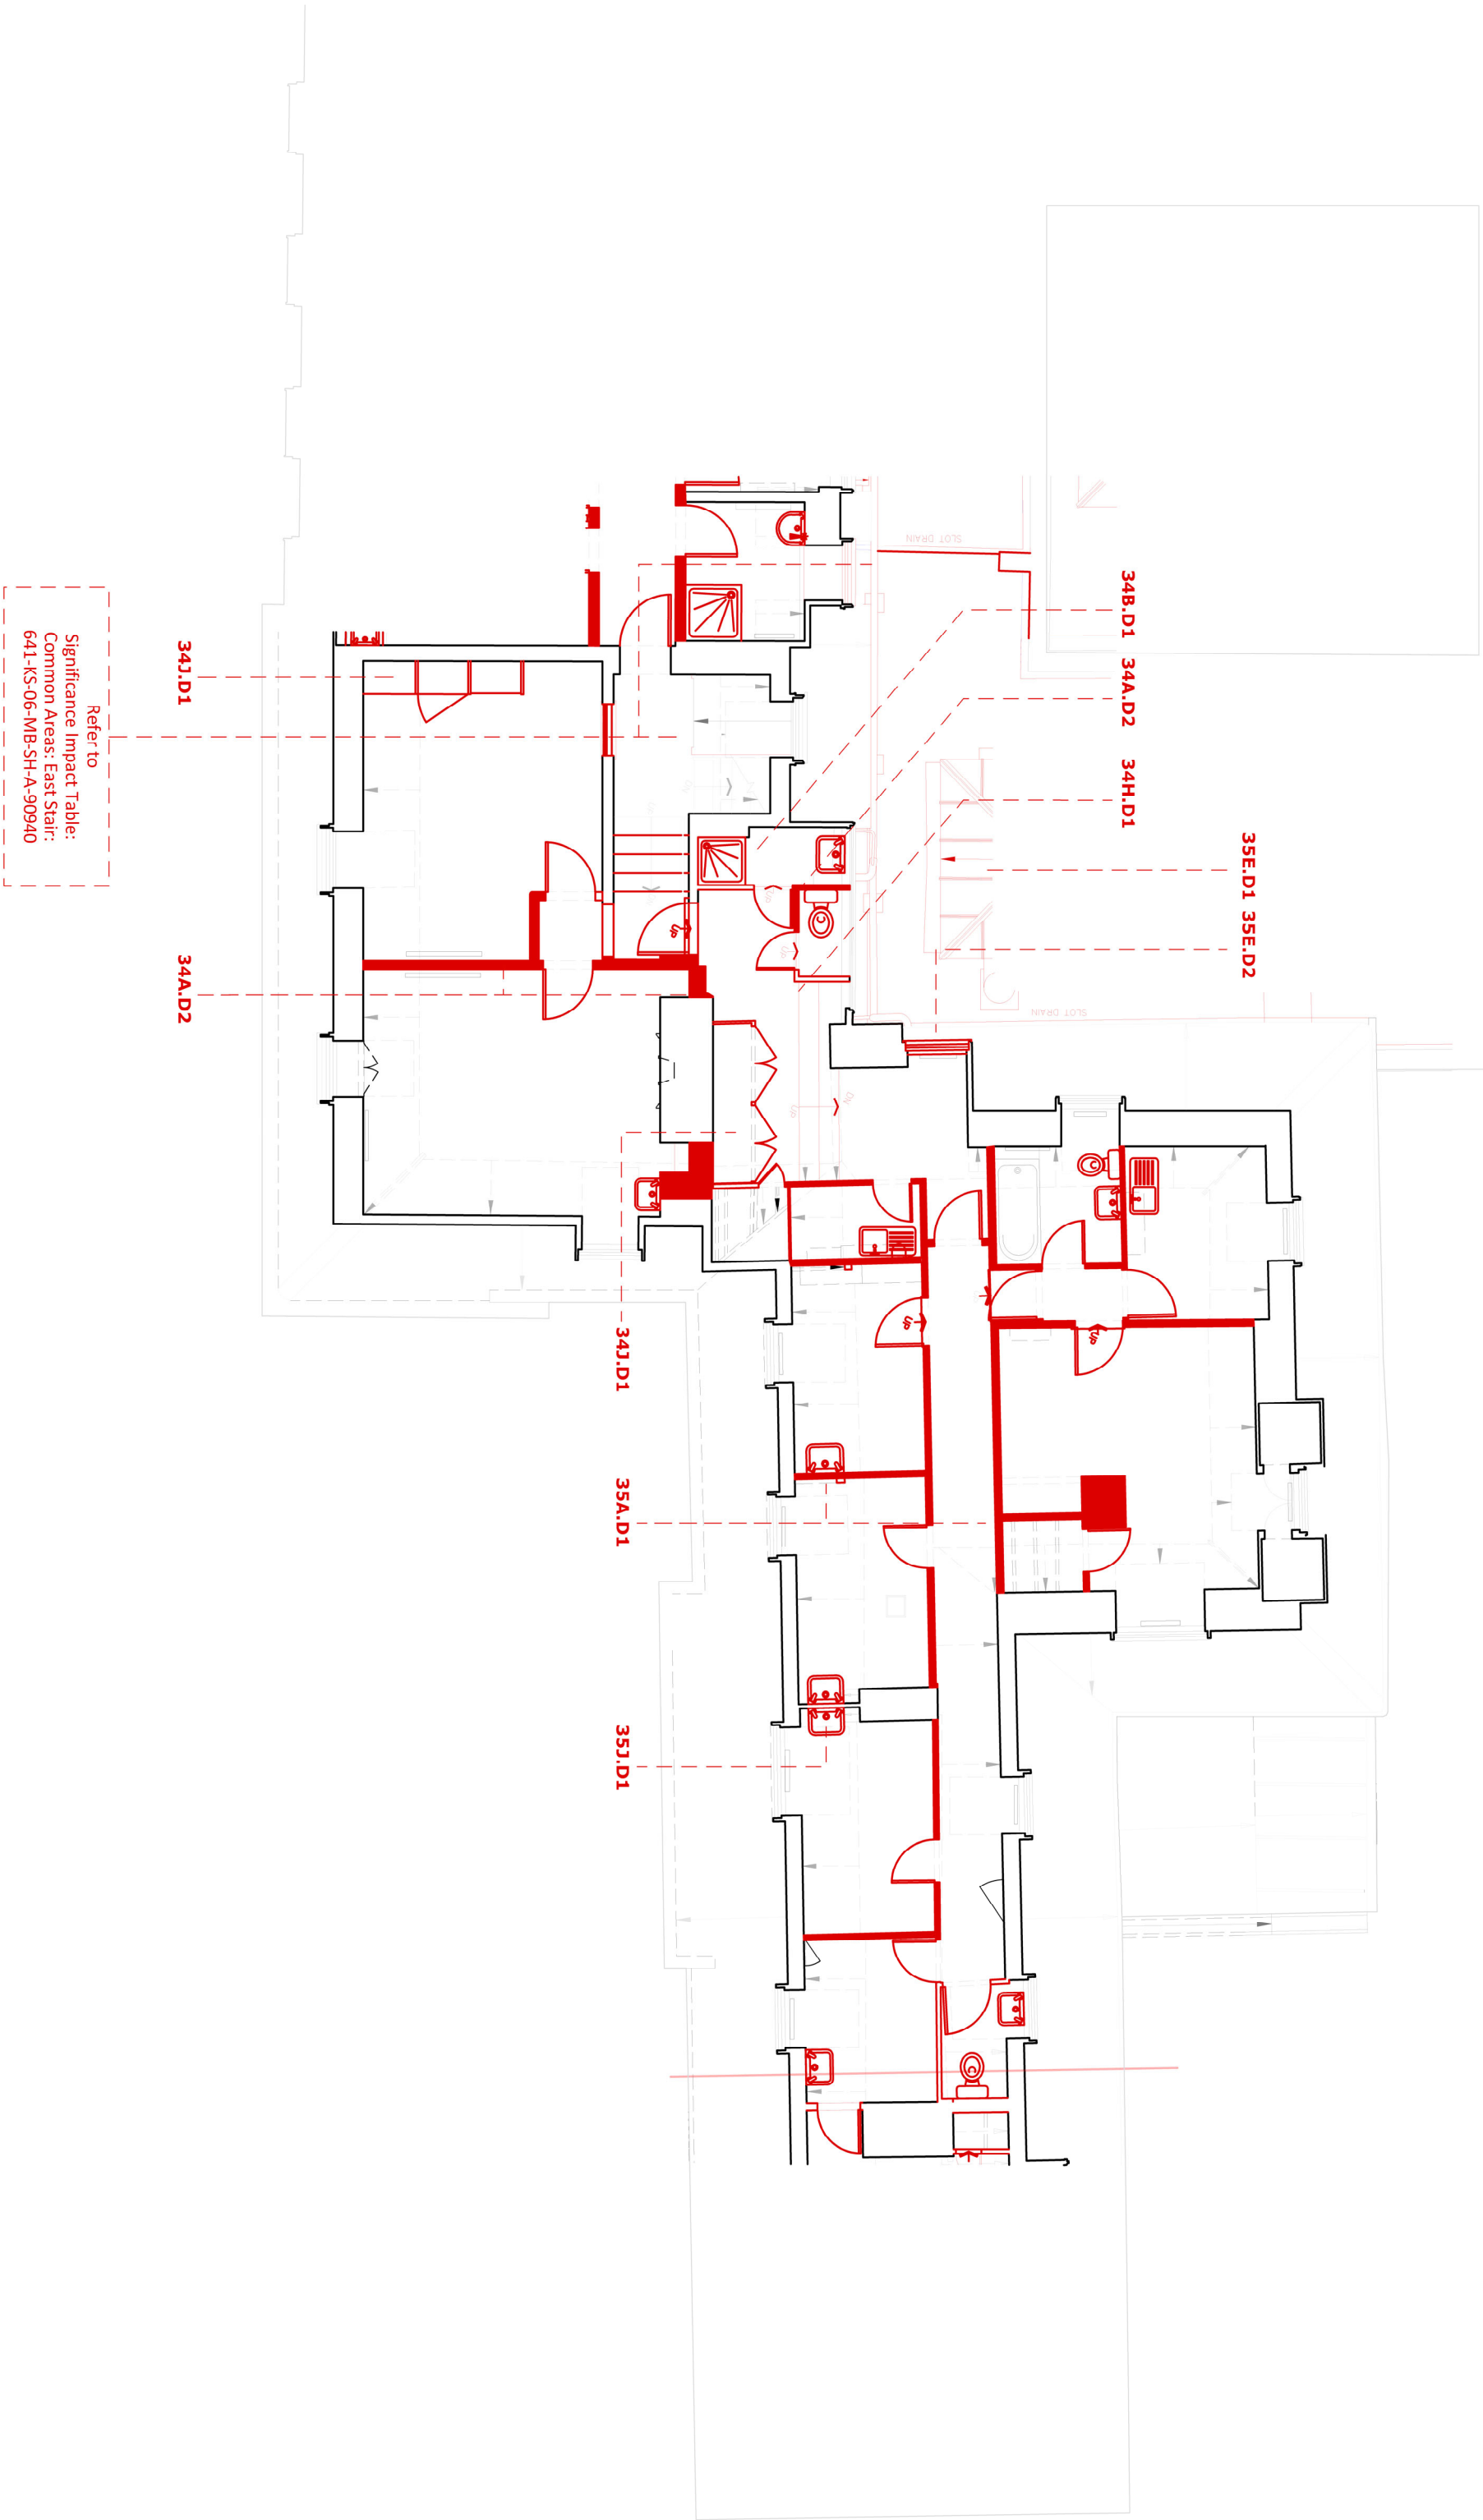


DO NOT SCALE OFF THIS DRAWING
DO NOT SUBSTITUTE ANY OF THE PRODUCTS
OR MATERIALS.

1. This is a planning drawing and is intended for this use only; it must not be used for construction.
2. All dimensions are in MM and should be checked on site prior to commencement of work; do not scale off this drawing.
3. This drawing is to be read in conjunction with all other relevant information.
- 3.1 Discrepancies between drawings and information to be referred to Architect without delay.

Please also refer to the following drawing sets:

- [01]-MB-DR-A-02041 - Demolitions
- [03]-MB-DR-A-12041 - GA Plans
- [30]-MB-DR-A-02041 - Phasing

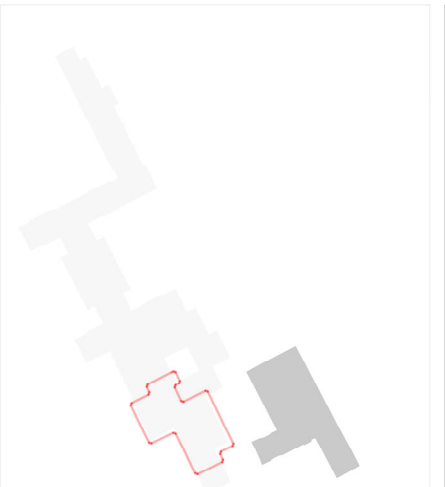

Refer to
Significance Impact Table:
Common Areas East Stair:
641-KS-06-MB-SH-A-90940

Continued on
01-MB-DR-A-02031

Continued on
01-MB-DR-A-02050

AY PILSBURY THOMAS ARCHITECTS
SCABAL LIMITED
HONEYLANDS RADWINETER SAFFRON WALDEN ESSEX
CB10 2JY 01799 599208 | info@kpr.co.uk | kpr.co.uk

Client
The Door UK Ltd

Project
Temple Dinsley
Preston, Hitchin,
Hertfordshire, SG4 7RT

Drawing title
Demolitions Plans:
Main Building:
Level 1: East Annexe
Purpose of issue
Planning

Job no. Status Scale @ A2
641 SO 1:100

Drawn by Checked by
RH -

Date Revision
29.04.24 P03

Drawing number
641-KS-01-MB-DR-A-02041