




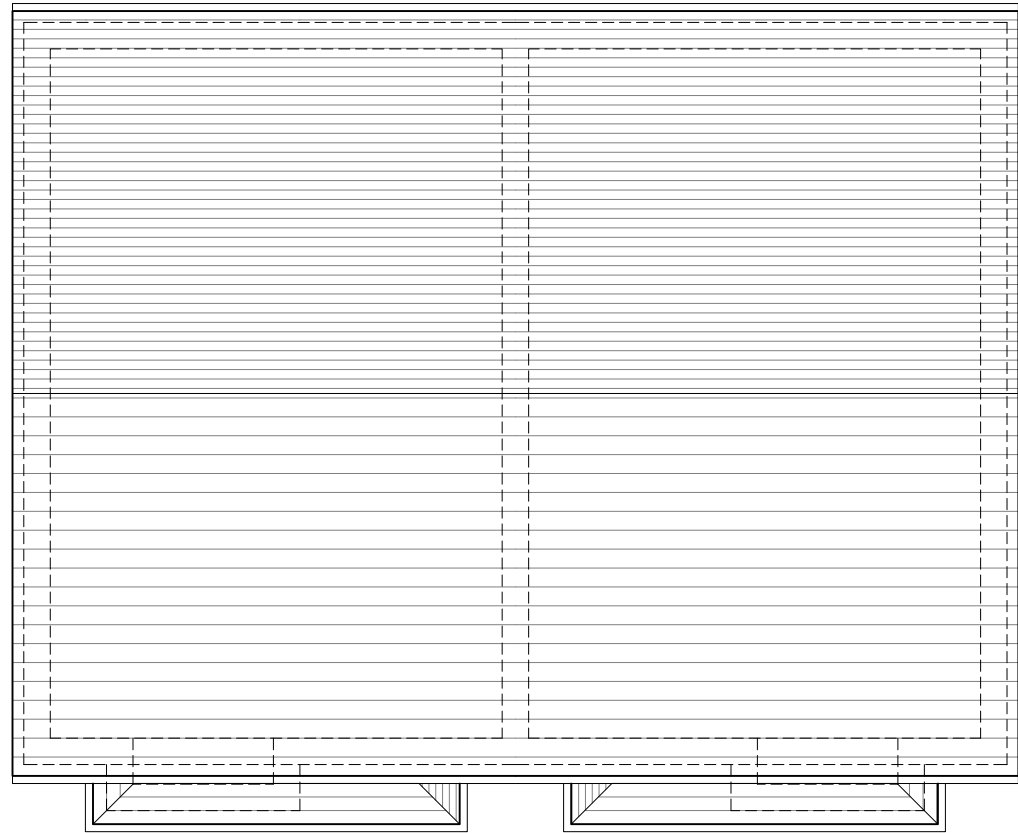


Roof Plan

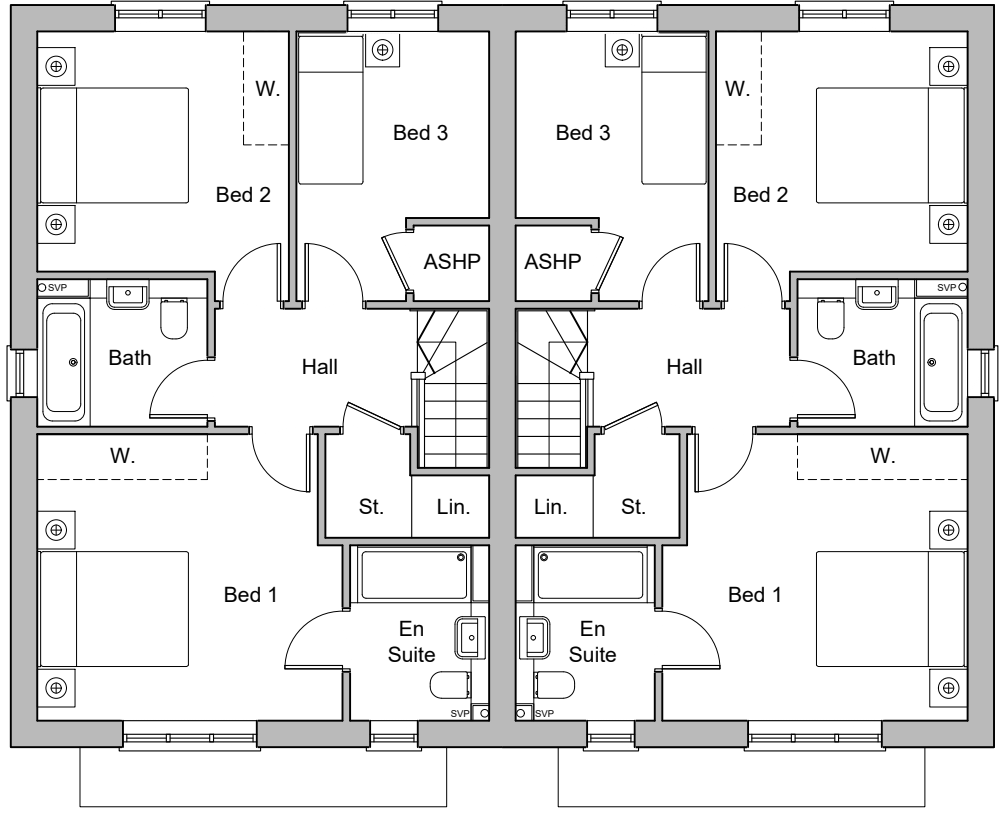

First Floor Plan

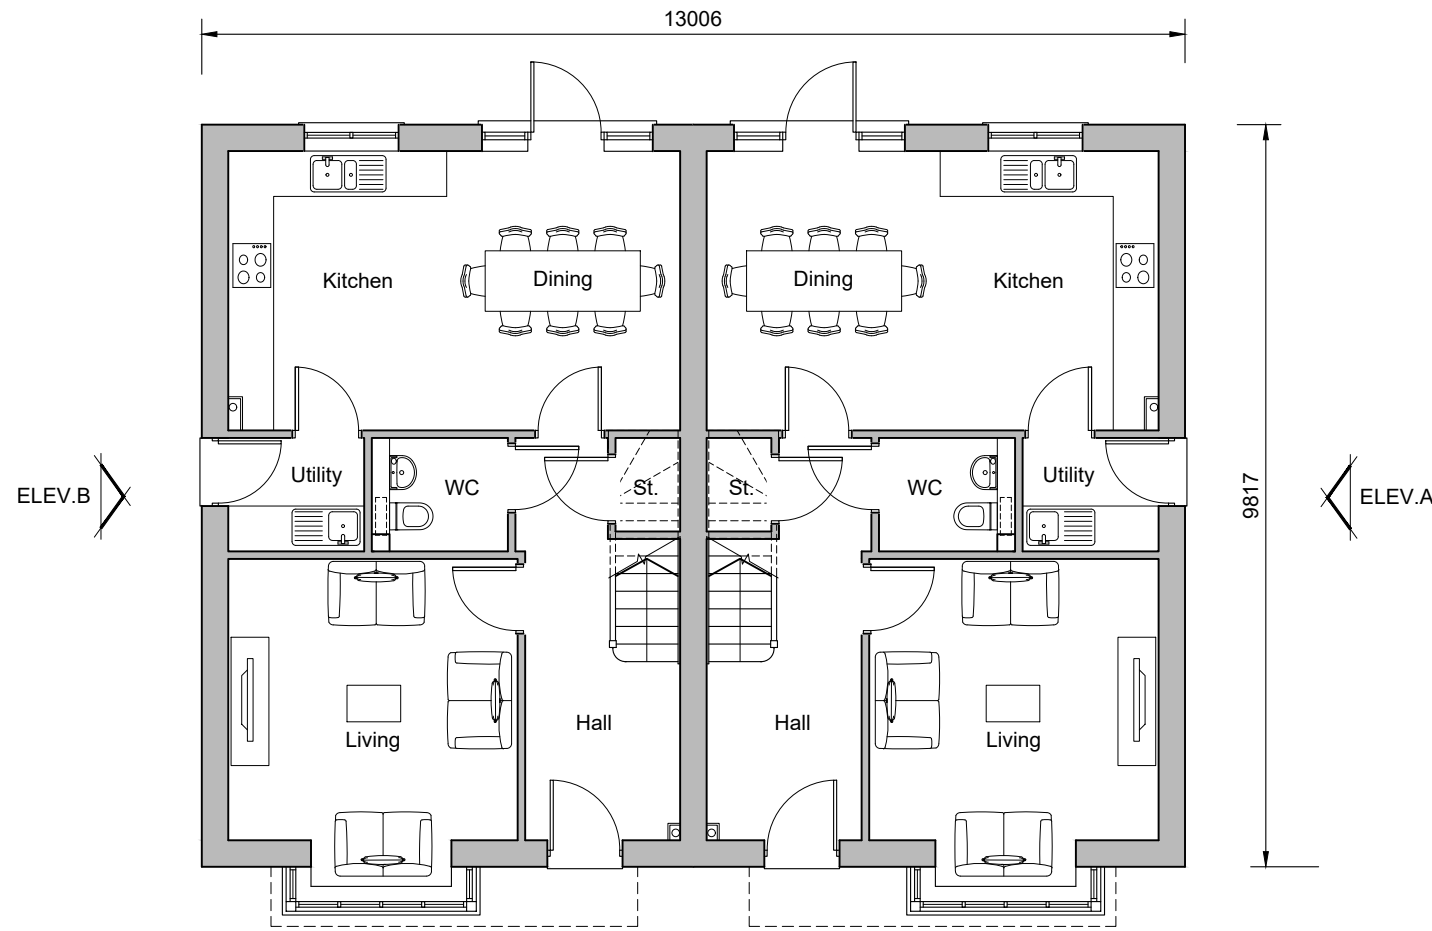

Ground Floor Plan
Plots 38-39, 65-66, 76-77
Area - 110.1m2 (1,185sqft)

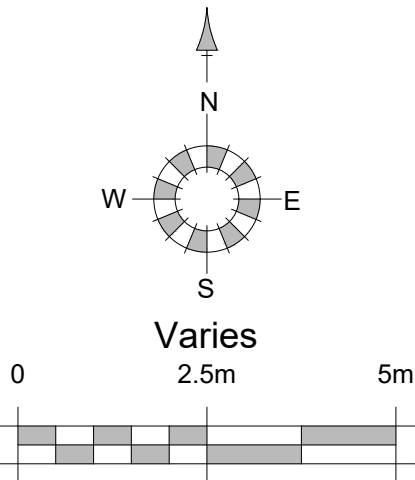

Front Elevation



Side Elevation A



Rear Elevation



Side Elevation B

REV.	DATE	REVISIONS:	BY	REV.	DATE	REVISIONS:	BY	REV.	DATE	REVISIONS:	BY	STATUS:	CLIENT:	PROJECT:	DRAWING:	DATE:
A	09/05/25	Planning Officer Amends.	PG										Elivia Homes Ltd	Land North of Pound Farm, London Road, St Ippolyts	House Type 8, Plots 38-39, 65-66, 76-77 Proposed Plans and Elevations	07.11.24
Planning													24113	P116	A	
© COPYRIGHT EXISTS ON THE DESIGNS AND INFORMATION SHOWN ON THIS DRAWING. This drawing may be scaled or cross referenced to the scale bar for planning application purposes only. Do not scale for any other purpose, use figured dimensions only. Subject to site survey and all necessary consents. All dimensions to be checked by user and any discrepancies, errors or omissions to be reported to the Architect before work commences. This drawing is to be read in conjunction with all other relevant materials. OS Licence No. 100007327																

