Rev	Description	Date
A	Juliet balcony and rooflights added and	11/2/18



Existing Front Elevation
Scale: 1 : 100



Existing Side Elevation A
Scale: 1 : 100



Existing Rear Elevation
Scale: 1 : 100

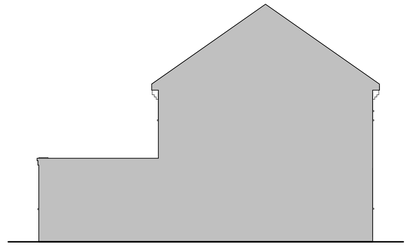

Existing Side Elevation B
Scale: 1 : 100

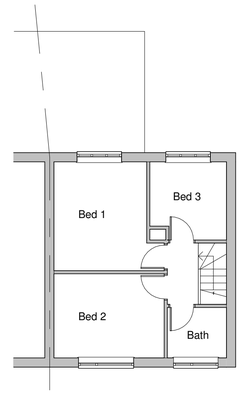

Existing First Floor Plan
Scale: 1 : 100

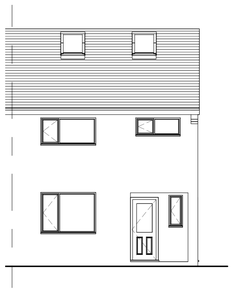

Proposed Front Elevation
Scale: 1 : 100

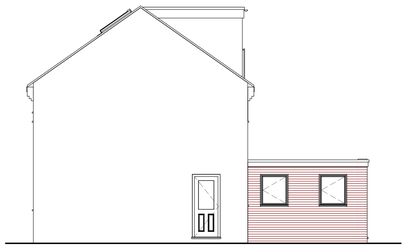

Proposed Side Elevation A
Scale: 1 : 100



Proposed Rear Elevation
Scale: 1 : 100

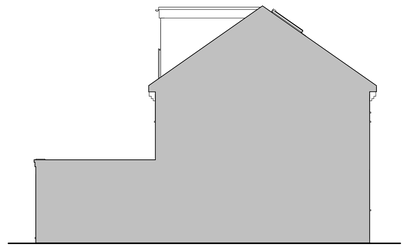

Proposed Side Elevation B
Scale: 1 : 100

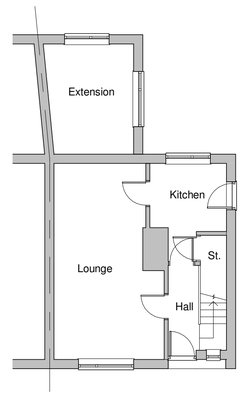

Existing Ground Floor Plan
Scale: 1 : 100

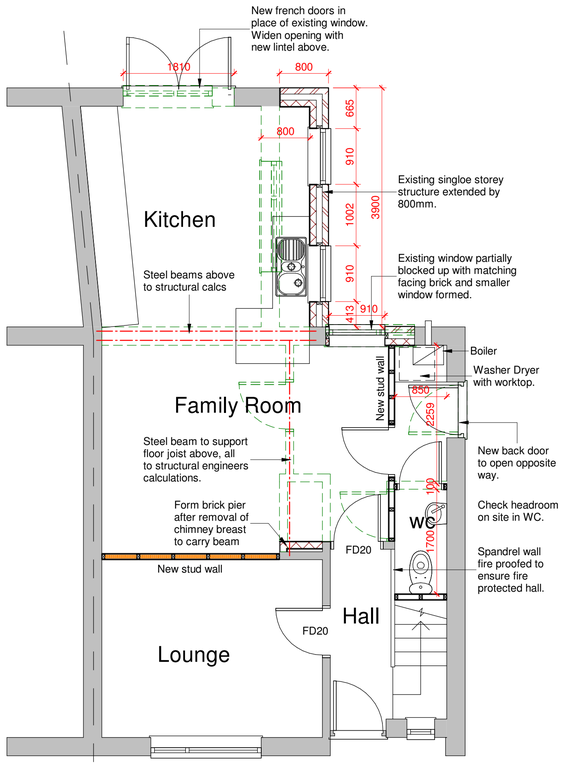

Proposed Ground Floor Plan
Scale: 1 : 50

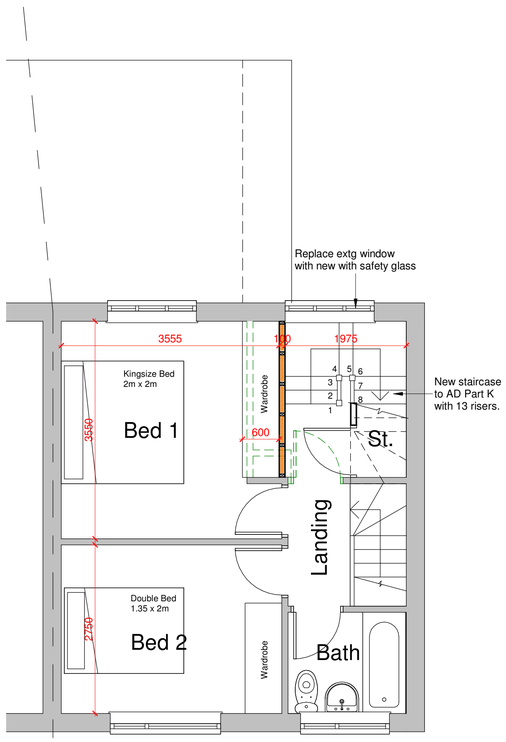

Proposed First Floor Plan
Scale: 1 : 50

DRAFT ISSUE
Subject to Planning and Building Regs Approvals

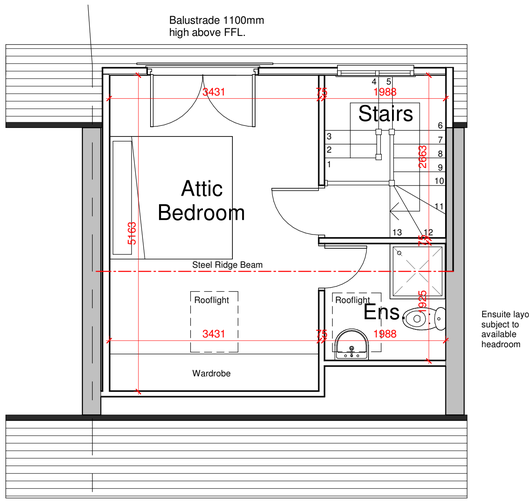

Proposed Attic Plan
Scale: 1 : 50

DRAFT ISSUE
Subject to Planning and Building Regs Approvals

Issue Status: Planning & Bldg Regs

This drawing and any design there on is the copyright of Richard Jagger t/a Plans For Home and must not be reproduced in any way without their written consent.

No dimensions to be scaled from this drawing either in paper or electronic form. All dimensions to be checked on site prior to manufacture, setting out, or construction. Any discrepancies to be notified to Plans For Home for clarification.

All work to be carried out strictly in accordance with current Approved Documents, British Standards, Codes of Practice and statutory regulations, whether specifically refered to or not.

All references to Plans For Home or other abbreviation, shall be taken to mean "Richard Jagger t/a Plans For Home".

PLANS FOR HOME
PLANS FOR HOME
Architectural Design For Home Owners
www.plans-for-home.co.uk
T: 07721 996296

Project:
Extension & Loft Conversion
87 Grove Road, Hitchin

Client:
Mr H. Fellerman

Sheet Title:
Existing & Proposed Plans & Elevations

Date:	Scale:	Sheet Size:
Feb '18	As Shown	A1
Project No:	Drwg No:	Rev:
18/	A201	A