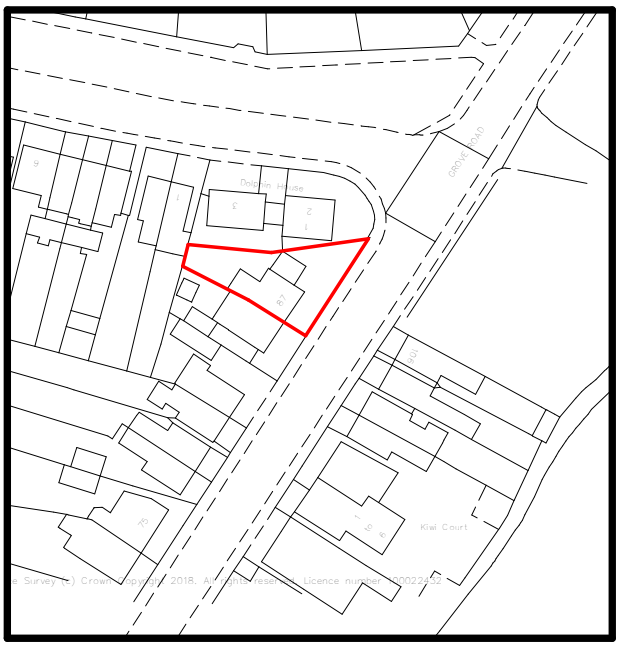

Location Plan
Scale: 1 : 1250

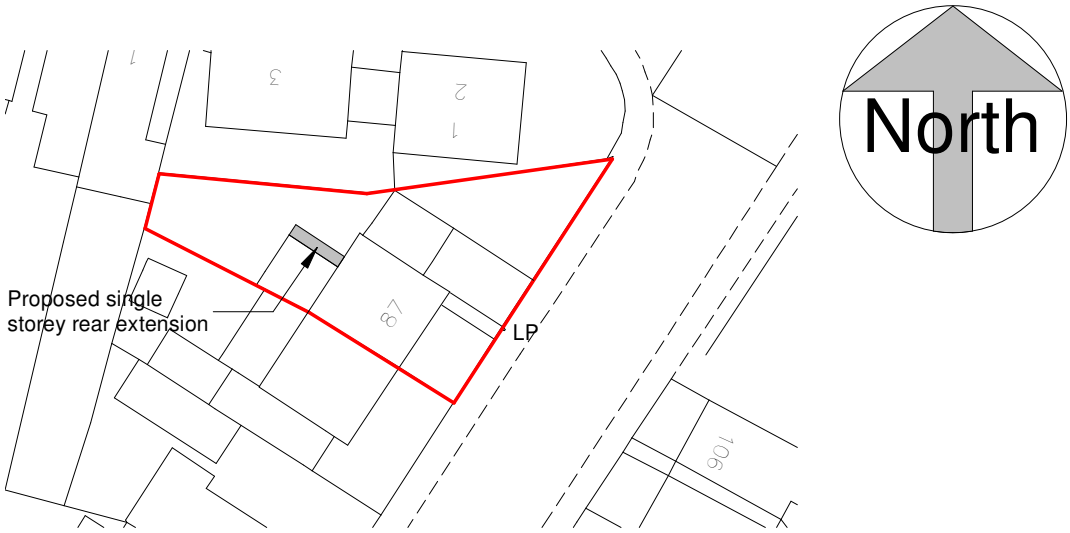

Block Plan
Scale: 1 : 500

PLANS FOR HOME
Architectural Design
For Home Owners

www.plans-for-home.co.uk
T: 07721 996296

Project: 87 Grove Road, Hitchin				
Sheet Title: Block & Location Plans				
Scale: As Shown	Size: A4	Project No: 18/	Drwg No: A101	Rev: