



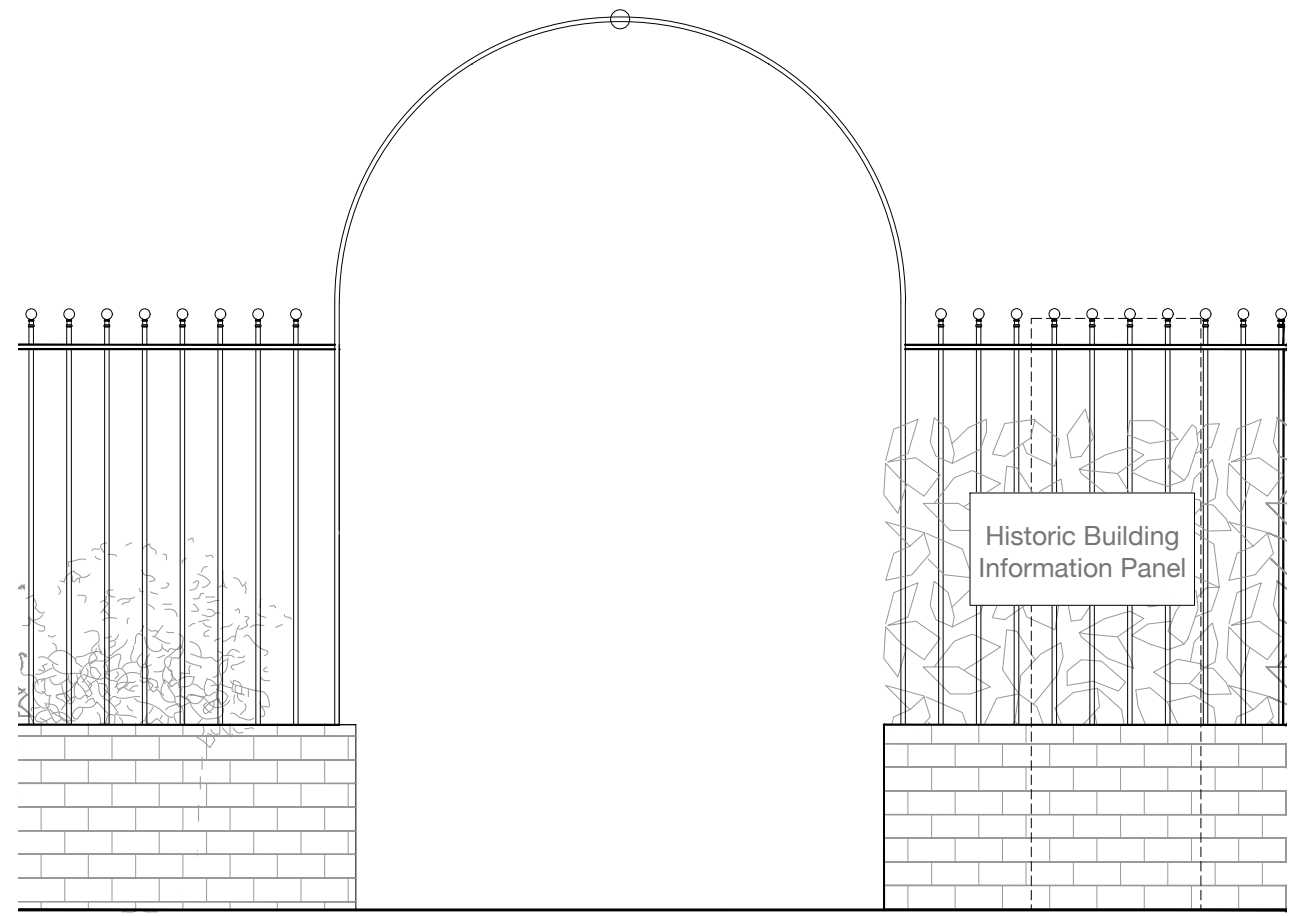


ASHP concealed by railing and planting


Railing, Cast Iron Railing on Brick Plinth, 1:20
Entry way off Biggin Lane

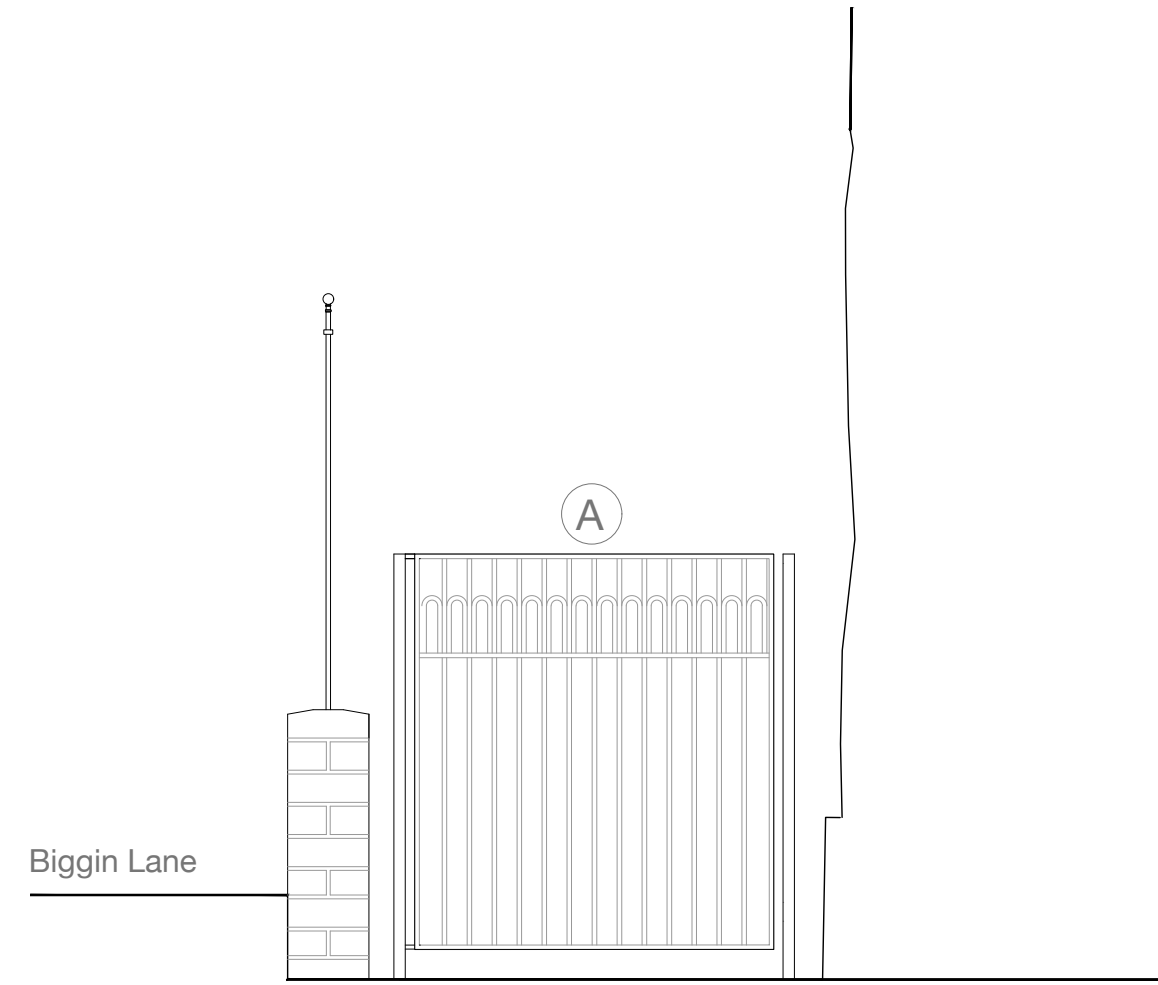

Gate A, 1:20

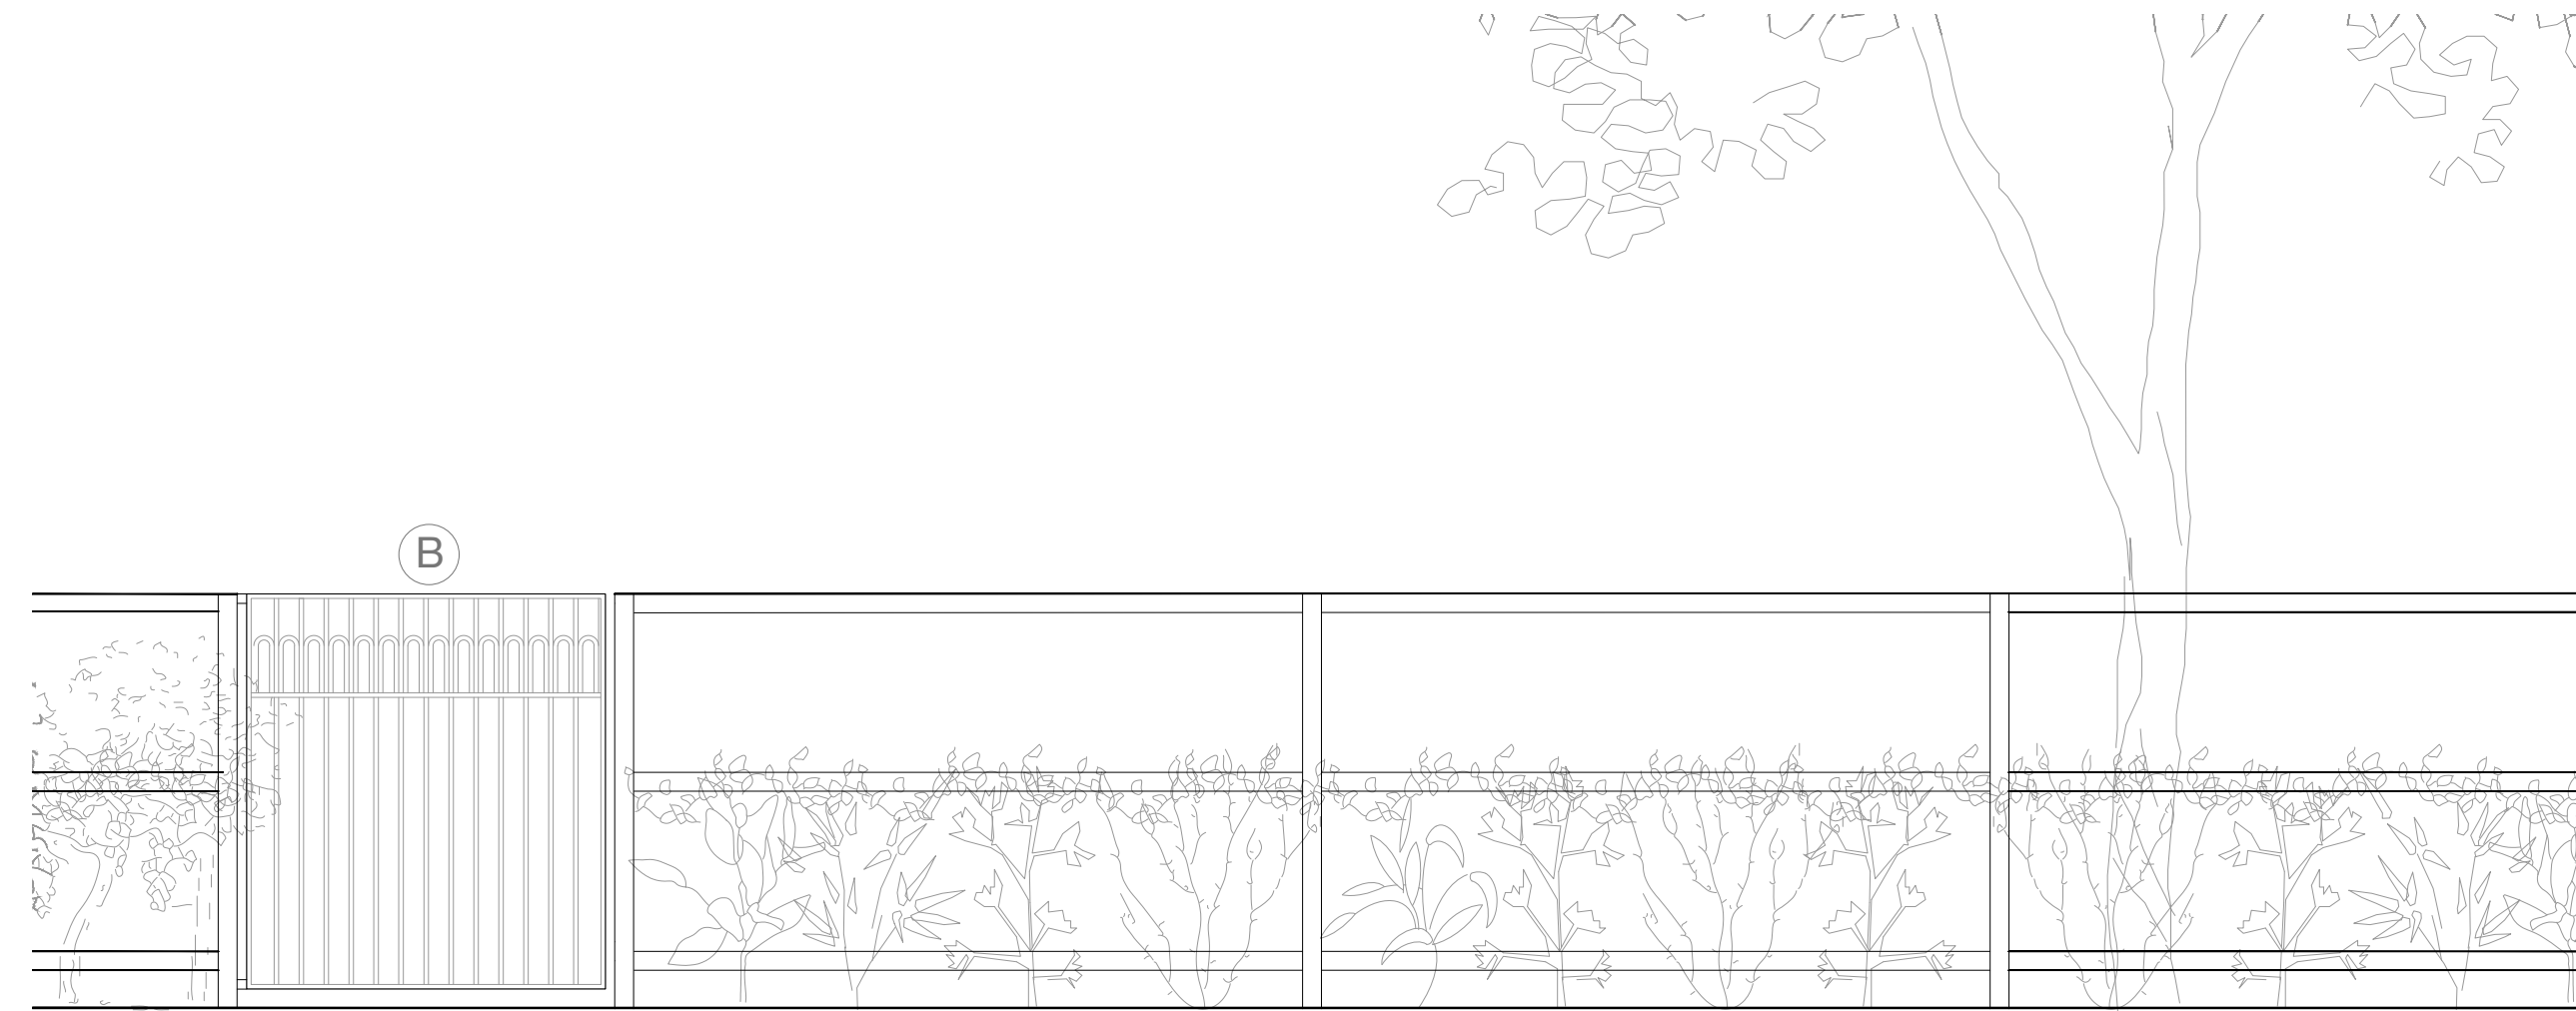

Timber Espalier Fence with planting, 1:20
Gate B

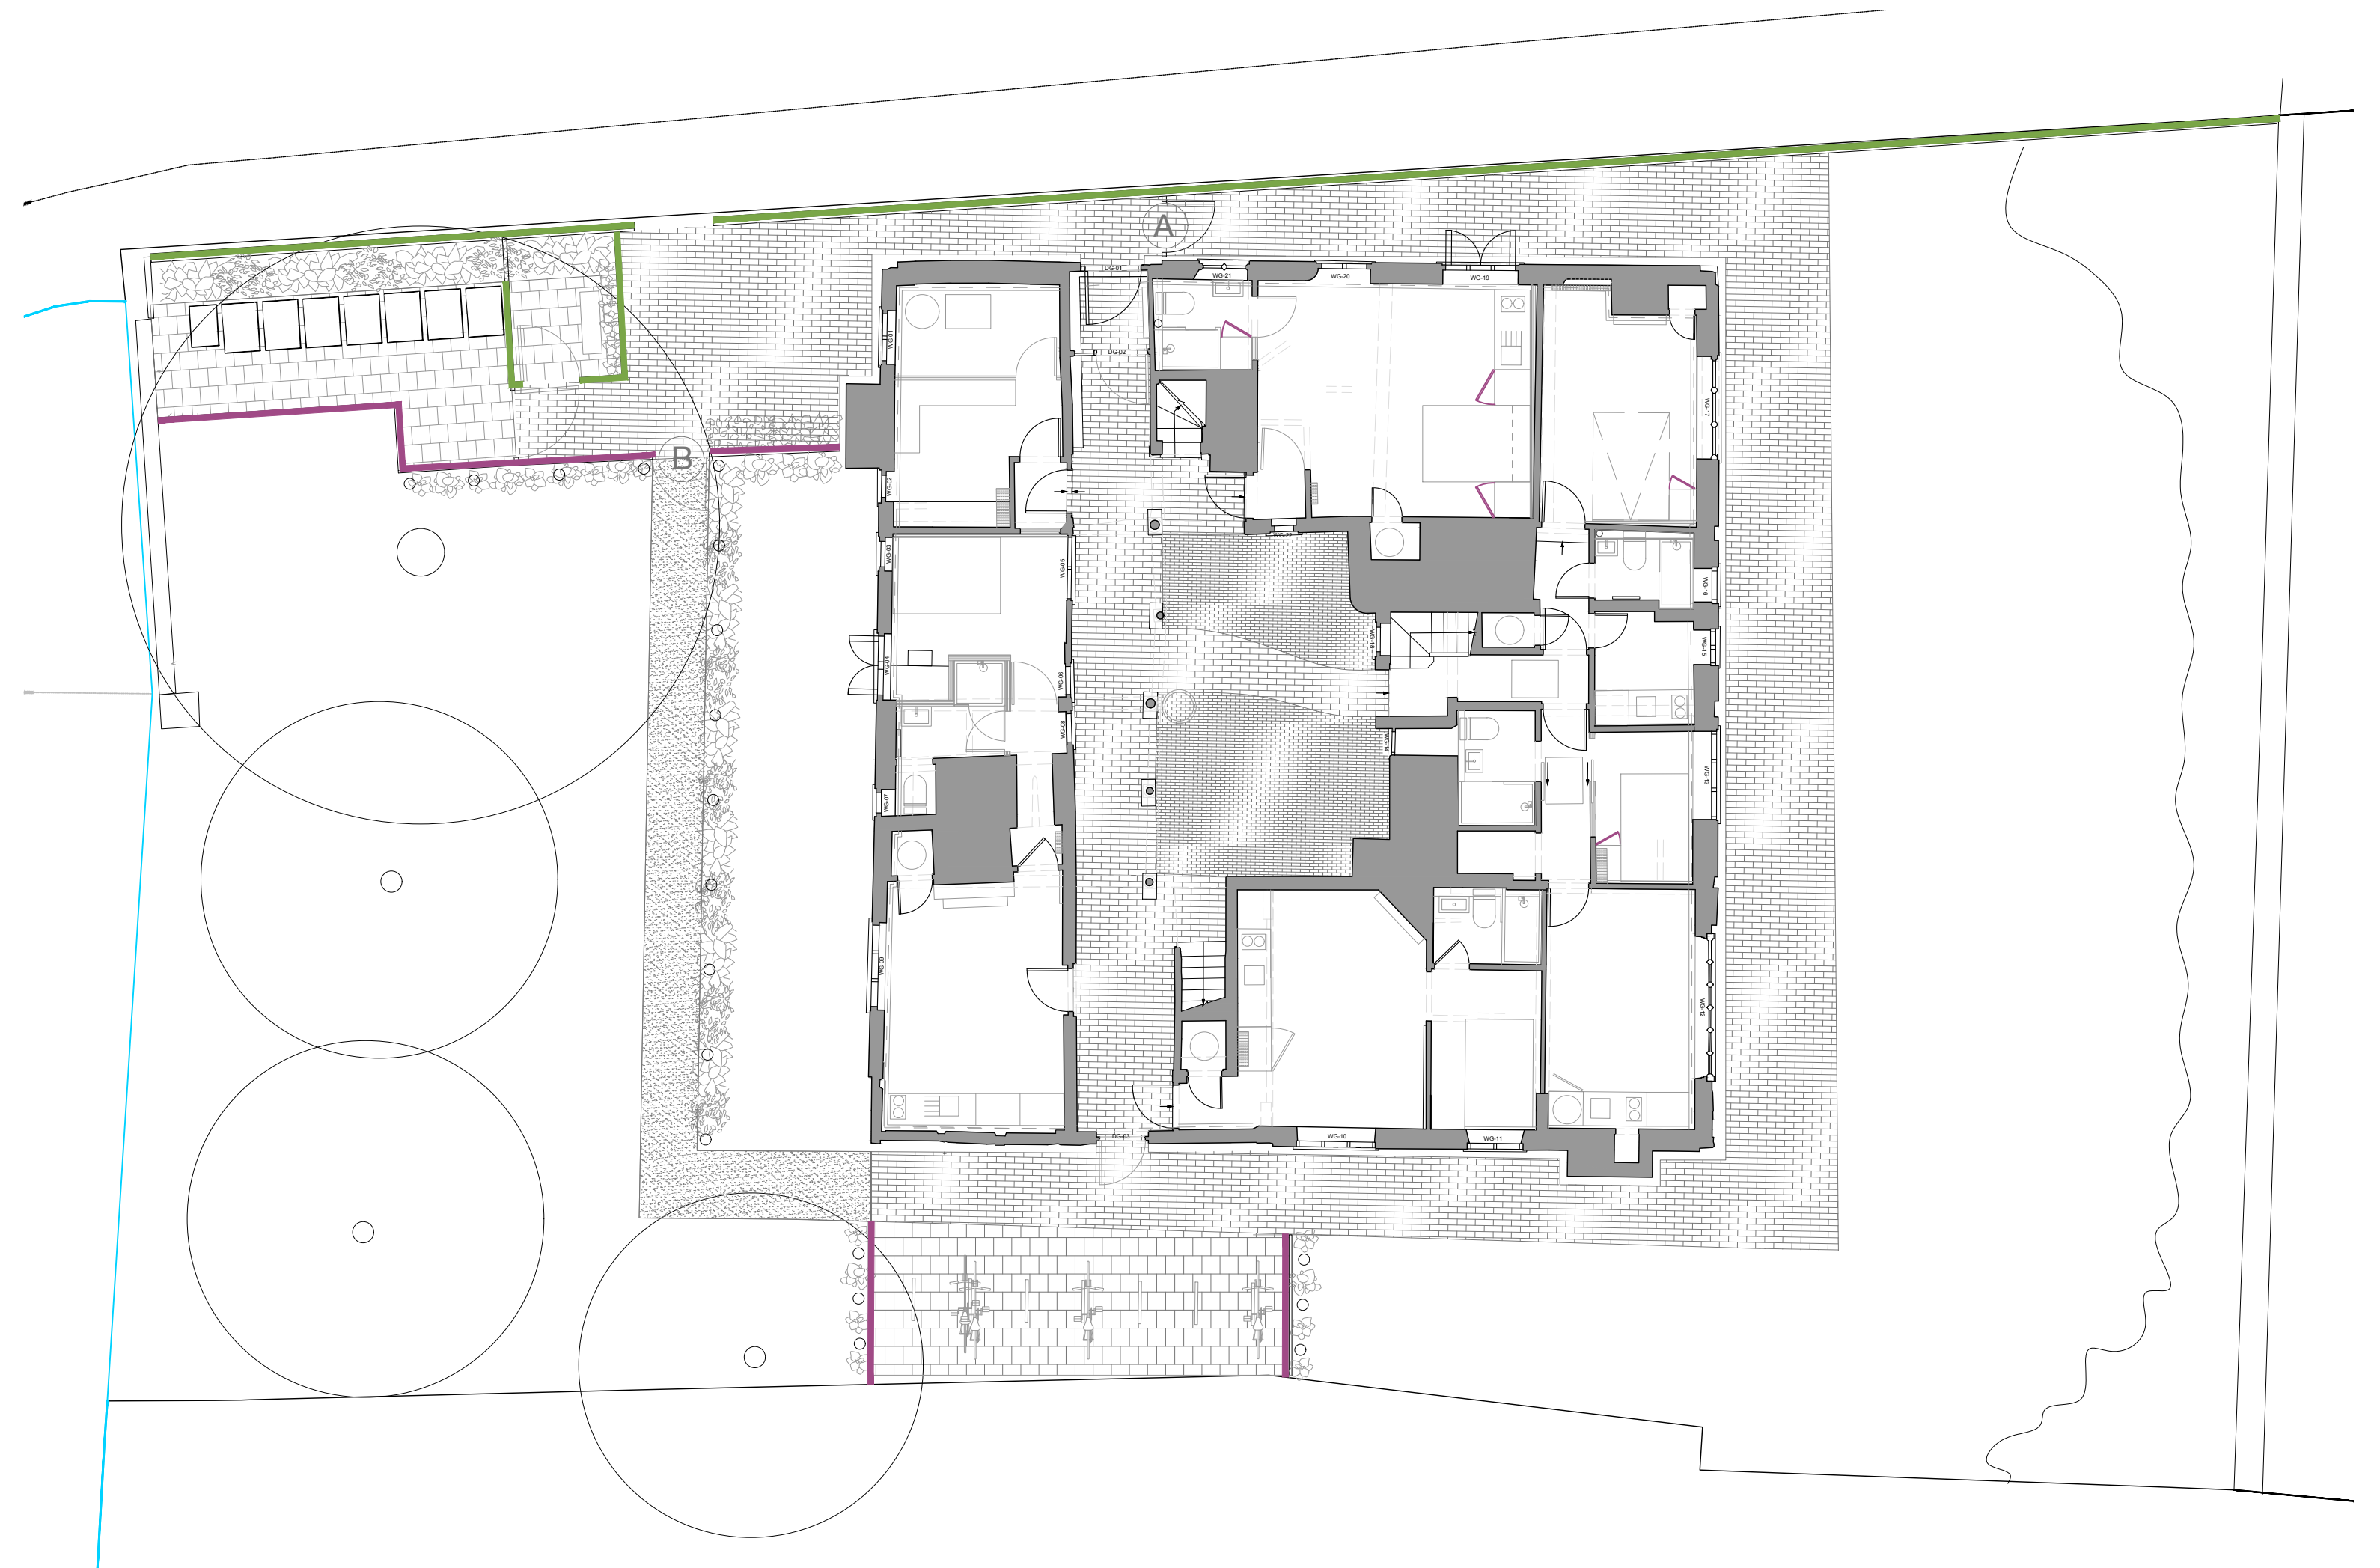

New railing, fence and gate location plan, 1:100

Revisions:

Notes:

1. This drawing is copyright.
2. These layouts are preliminary until further surveys are undertaken.
3. Scale and boundaries are indicative.
4. Ownership boundary indicative based on OS data.
5. Red dotted line is shown as site boundary.
6. Elevation key plan not to scale.
7. Dimensions shown are indicative only and subject to survey

Second Floor, 99 Bancroft
Hitchin, SG5 1NQ
01462 236866
michael@michaelcollinsarchitects.com
www.michaelcollinsarchitects.com

0 0.4m 0.8m 1.2m 1.6m 2m 1:20

Michael Collins Architect

The Biggin

Job No.
299 Railings, Gates and
Fencing as Proposed

Stage: Stage 3
Status: For Information

083

REVISION:
R01 Scale
1:20 @A1