


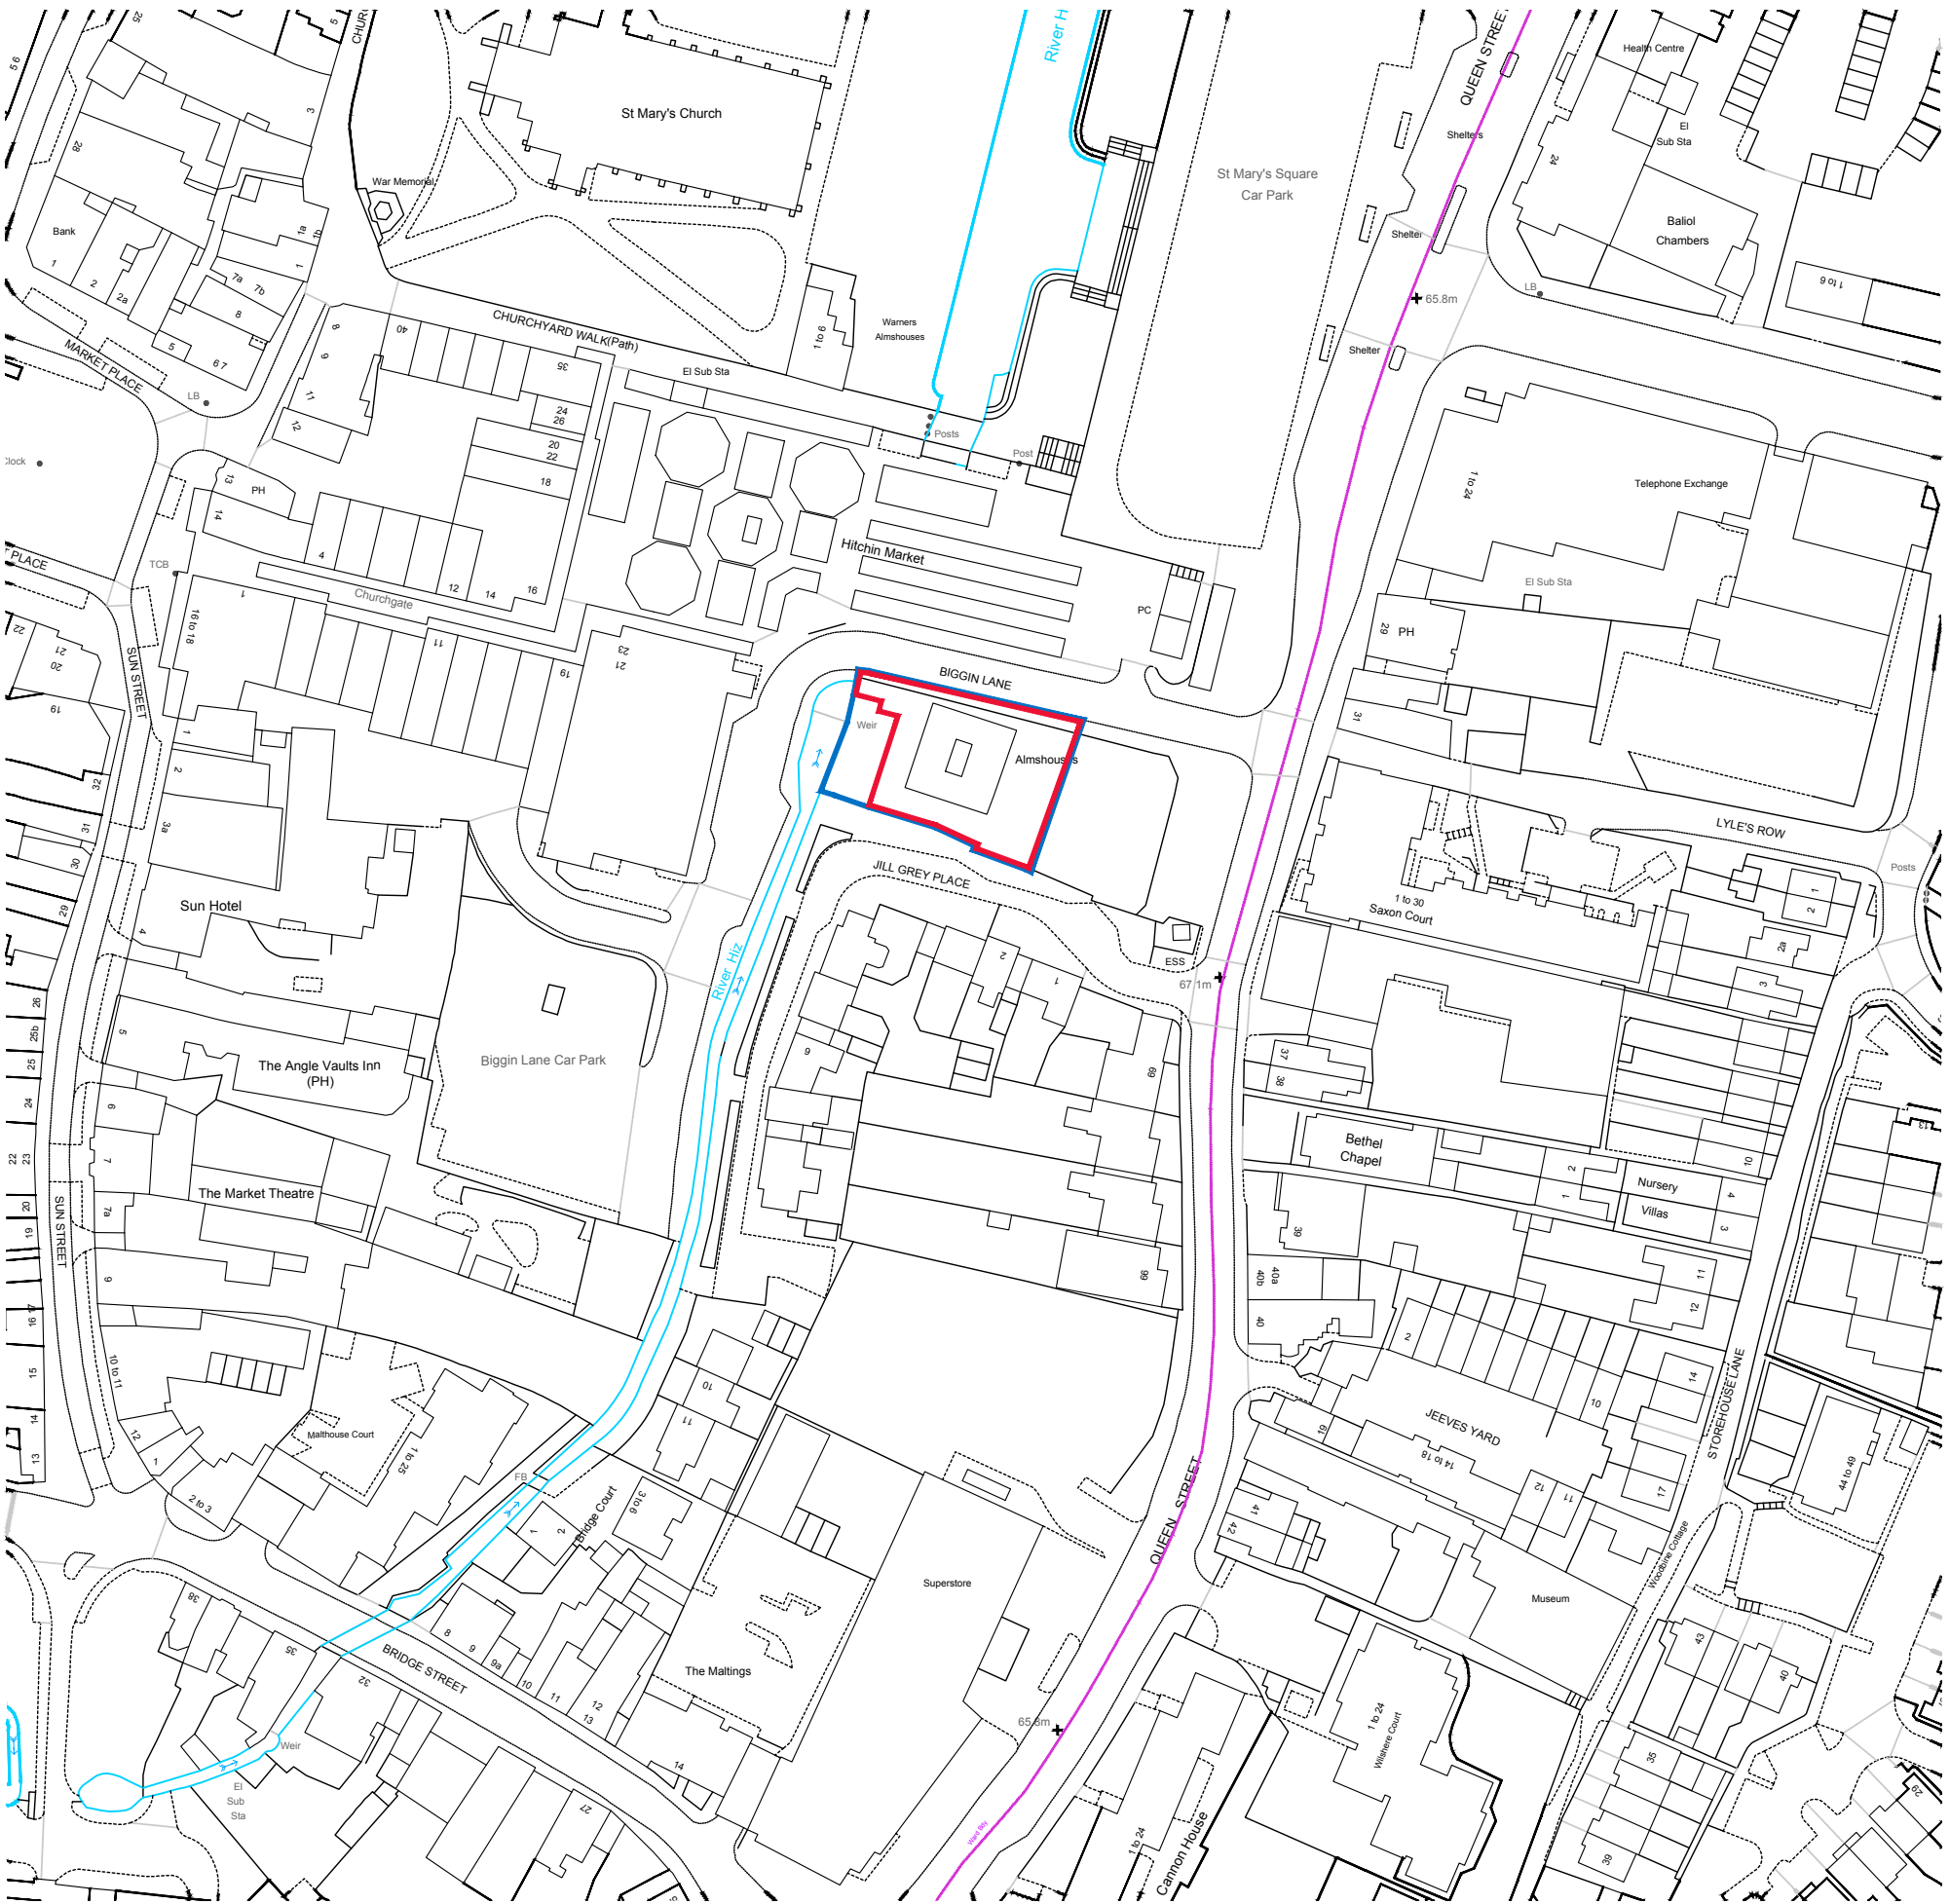

- Site boundary
- Ownership boundary outside of site boundary

Michael Collins Architect

The Biggin
Job No. 299
Location Plan as Existing
Stage: Stage 3
Status: For Information

000
REVISION: R02
Scale 1:1250 @:A3

- Notes:
- This drawing is copyright.
 - These layouts are preliminary until further surveys are undertaken.
 - Scale and boundaries are indicative.
 - Ownership boundary indicative based on OS data.
 - Red dotted line is shown as site boundary.
 - Elevation key plan not to scale.
 - Dimensions shown are indicative only and subject to survey

Second Floor, 99 Bancroft
Hitchin, SG5 1NQ
01462 236866
michael@michaelcollinsarchitects.com
www.michaelcollinsarchitects.com

