


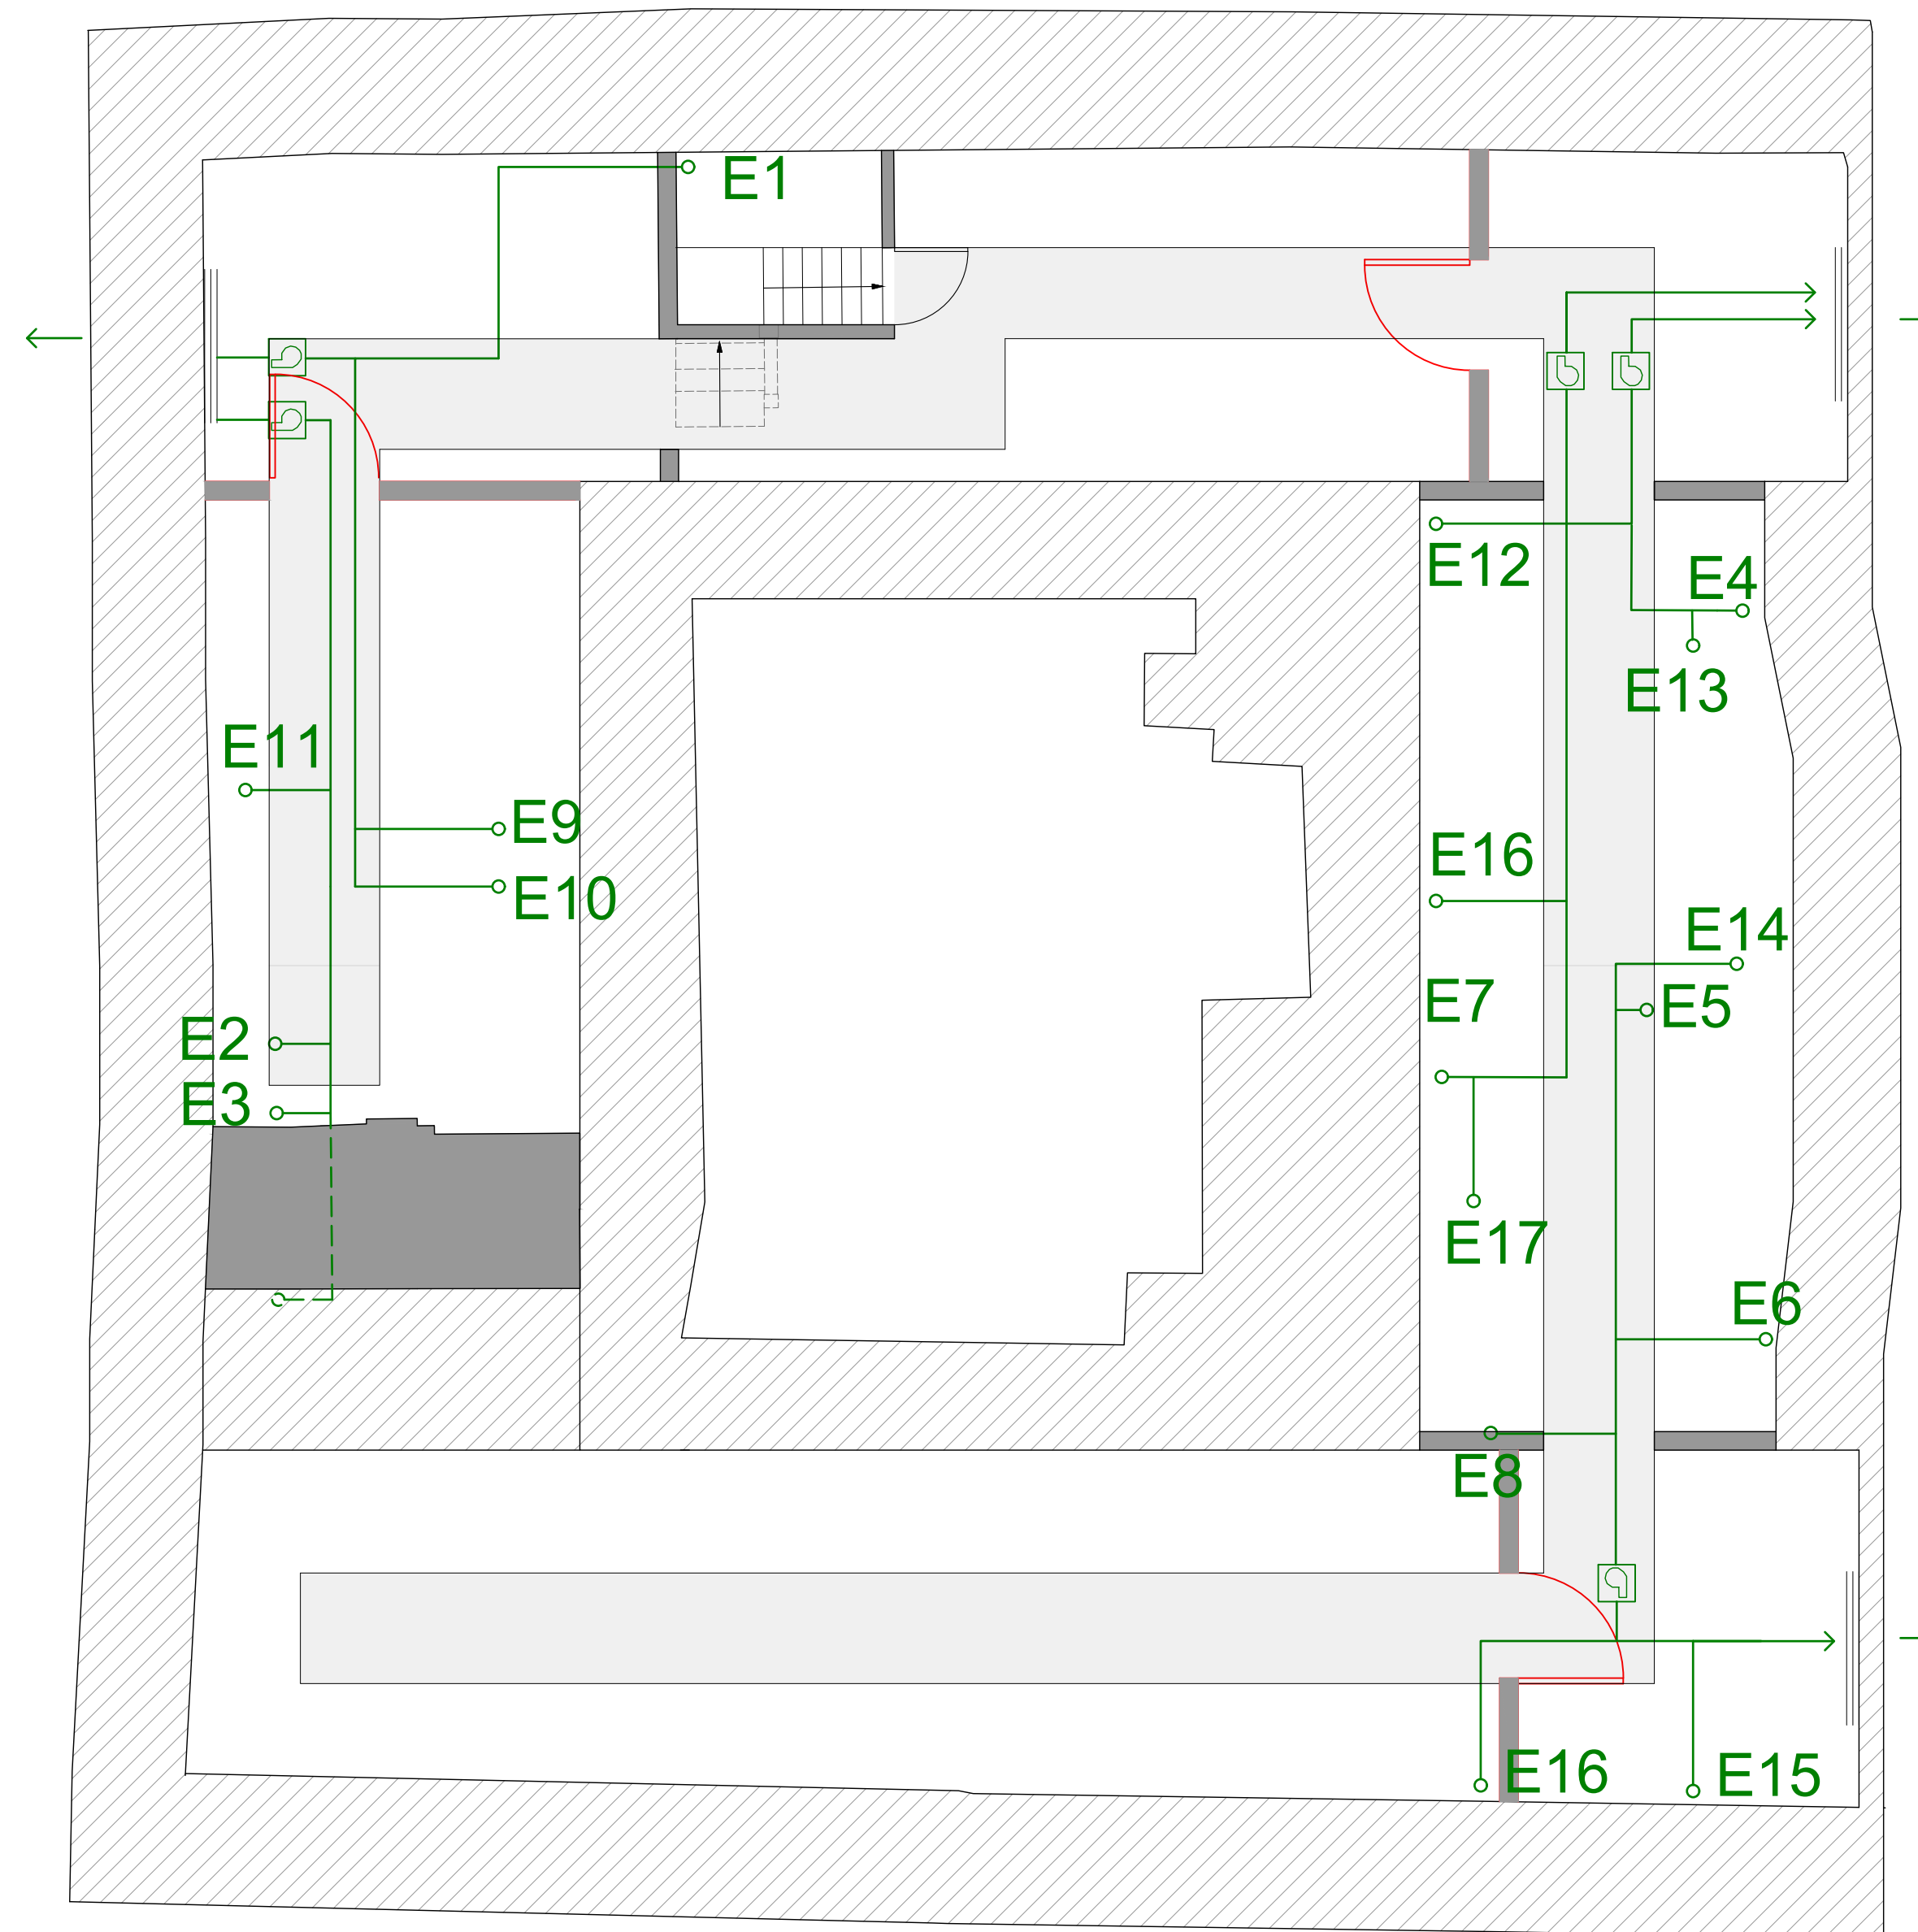

Ventilation notes:

Loft survey required to coordinate ductwork with structure.

Approx. 1 fan per 4 wet rooms.

Ductwork supported from loft structure.

Ductwork to be coordinated with walkways so that ducts do not impede access to loft.

-  In-line duct mounted fan, 250dia x 300mm(L)
-  Ductwork - survey required to coordinate ductwork with structure
-  Existing louvres
-  Asbestos partition to be removed
-  Reduced head height
-  Walkway

Revisions:

Notes:

- This drawing is copyright.
- These layouts are preliminary until further surveys are undertaken.
- Scale and boundaries are indicative.
- Ownership boundary indicative based on OS data.
- Red dotted line is shown as site boundary.
- Elevation key plan not to scale.
- Dimensions shown are indicative only and subject to survey

Michael Collins Architect Ltd

The Biggin

Job No.
299 Attic Plan
Sketch as Proposed

Stage: Stage 3
Status: For Information

014

REVISION:
R01 Scale
1:50 @A1

0 1m 2m 3m 4m 5m 1:50



Second Floor, 99 Bancroft
Hitchin, SG5 1NQ
01462 236866
michael@michaelcollinsarchitects.com
www.michaelcollinsarchitects.com