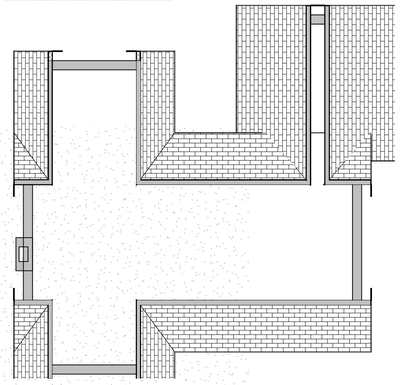

## 4 Main House Loft - As Existing
1 : 100

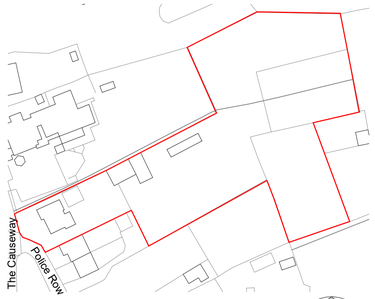


## 1 Location Plan
1 : 1250

North

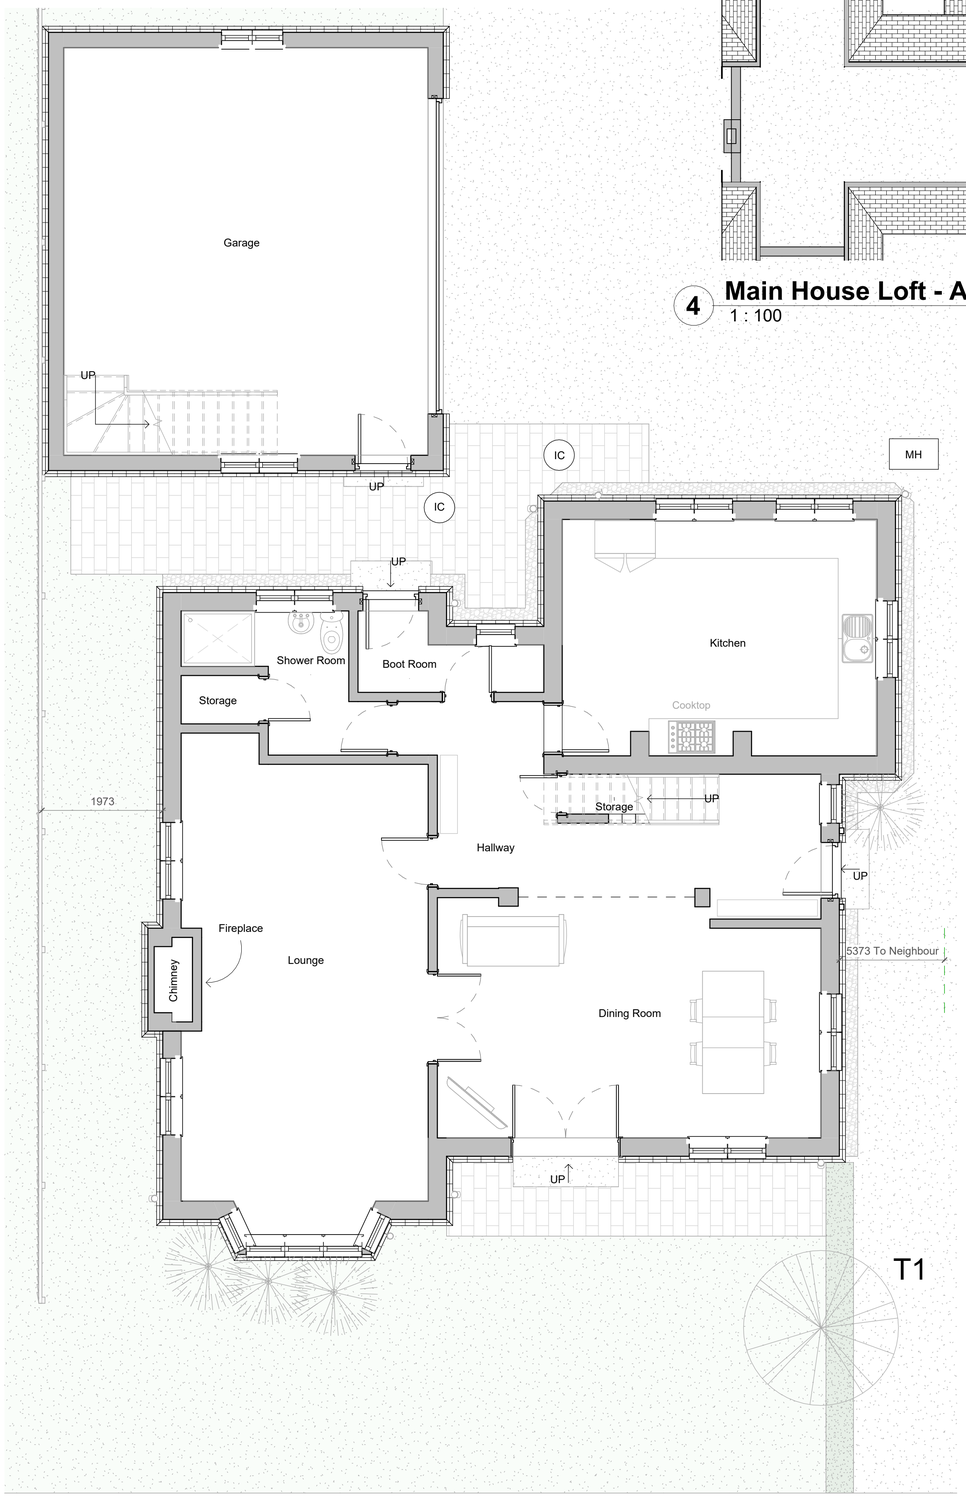


## 2 Main House Ground Floor - As Existing
1 : 50

North

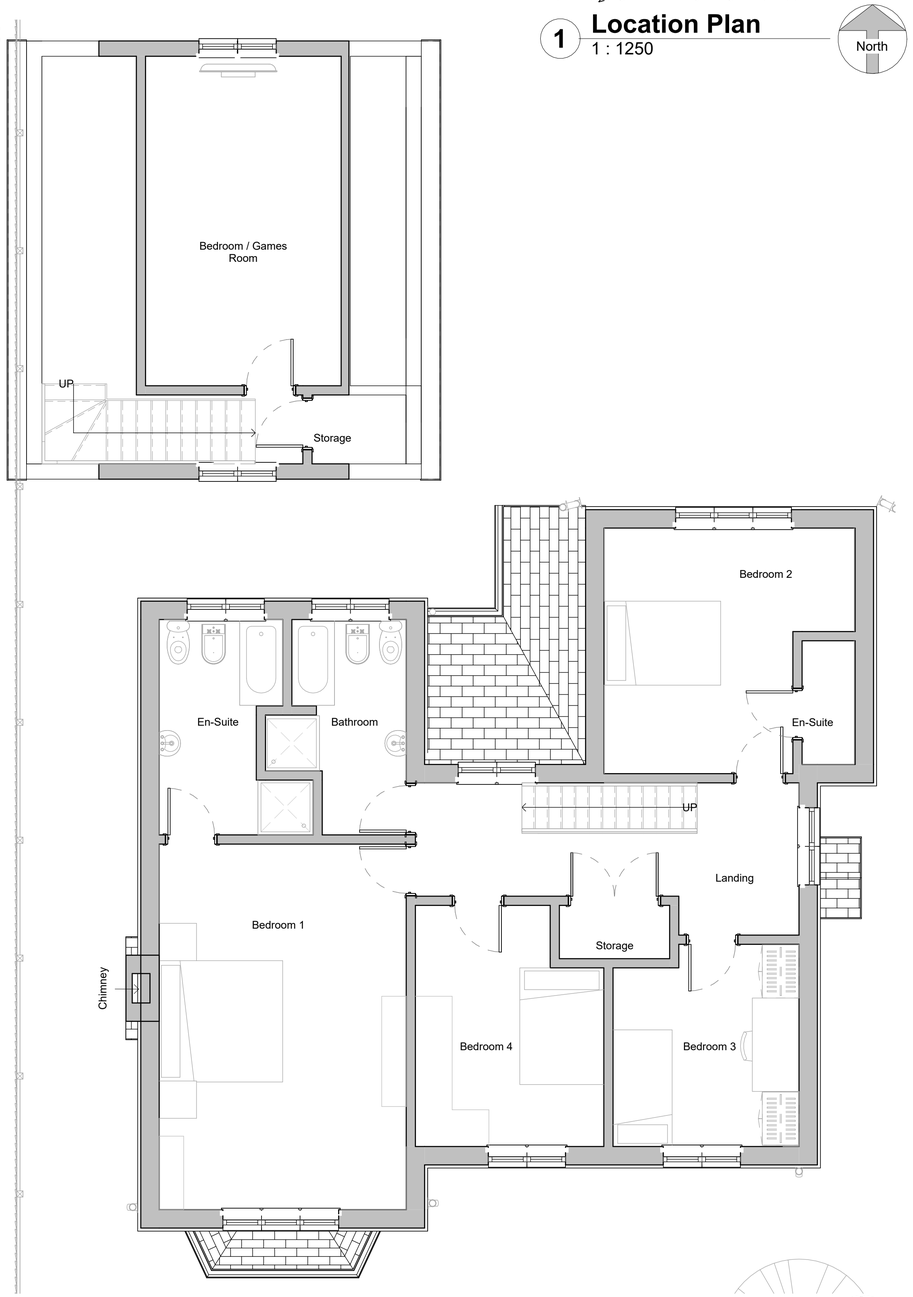


## 3 Main House First Floor - As Existing
1 : 50

North

0m 25m 50m 75m 100m 125m
VISUAL SCALE 1:1250 @ A1

0m 2m 4m 6m 8m 10m
VISUAL SCALE 1:100 @ A1

0m 1m 2m 3m 4m 5m
VISUAL SCALE 1:50 @ A1

| Revision Number | Revision Description | Revision Date | Issued by |
|---|---|---|---|
| | Revision | | |

Planning

Status:

Dimensions, areas and levels where given are only approximate and subject to site survey.
All dimensions are to be checked on site. Figured dimensions only are to be taken from this drawing.
This drawing is to be read in conjunction with all relevant consultants and/or specialists drawings/documents and any discrepancies or variations are to be notified to the Architect before the affected work commences. This drawing is copyright and remains the property of the Architects.


CROE ARCHITECTS
REGISTERED QUALIFIED ARCHITECTS / HERTFORDSHIRE

telephone:01462 453931
email:info@croearchitects.co.uk
web: www.croearchitects.co.uk


Project:
Yew Tree House,
Police Row,
Therfield,
SG8 9PN

Client:
Matthew Norris

Drawing name:
As Existing Plans - Main House

| | | |
|---|---|---|
| Scale: As indicated at A1 | Drawing number | Revision |
| Date: 01 - 26 | 26039 - 001 | |
| Drawn by: CC | | |