
© 356 DESIGN Ltd

THIS DRAWING IS THE PROPERTY OF 356 DESIGN Ltd AND IS ISSUED ON THE CONDITION THAT IT IS NOT REPRODUCED, DISCLOSED OR COPIED TO ANY UNAUTHORISED PERSON IN WHOLE OR PART WITHOUT PRIOR WRITTEN CONSENT.


NO DIMENSIONS ARE TO BE SCALED FROM THIS DRAWING. ALL DIMENSIONS STATED MUST BE VERIFIED ON SITE. THE ARCHITECT MUST BE ADVISED OF ANY DISCREPANCIES PRIOR TO ANY ITEM OF WORK BEING PUT IN HAND.
THIS DRAWING MUST BE READ TOGETHER WITH THE SPECIFICATION, BILL OF QUANTITIES AND RELATED DRAWINGS.

Architects Registration Board

RIBA

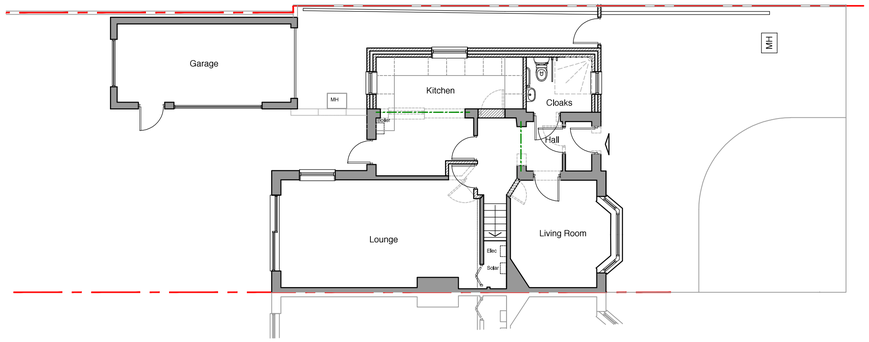


Proposed Ground Floor Plan

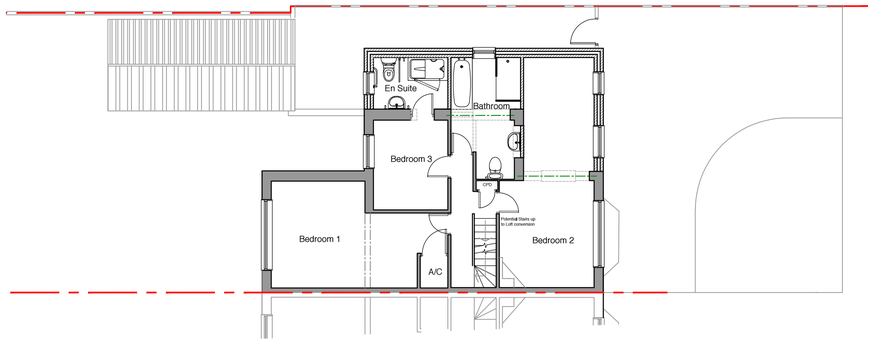


Proposed First Floor Plan

PROPOSED MATERIALS


WALLS:
White Painted Render to match existing
WINDOWS:
White PVCU to match existing
ROOF:
Tiles to match existing
RAINWATER GOODS:
Black PVCU to match existing

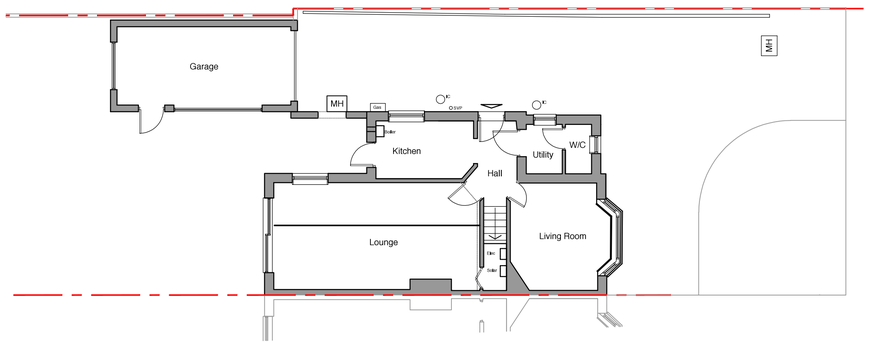

Existing Ground Floor Plan

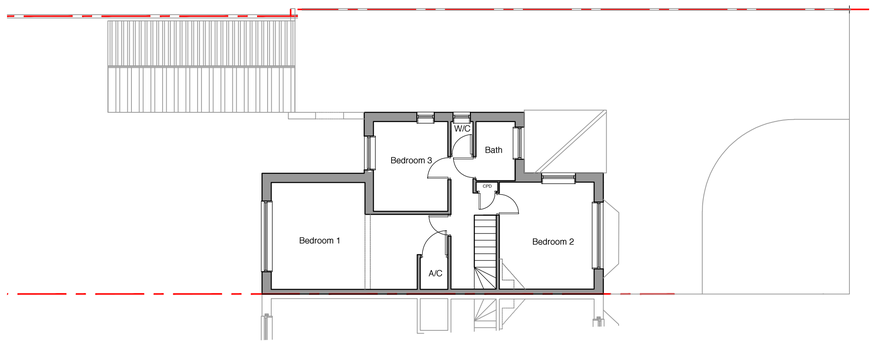

Existing First Floor Plan

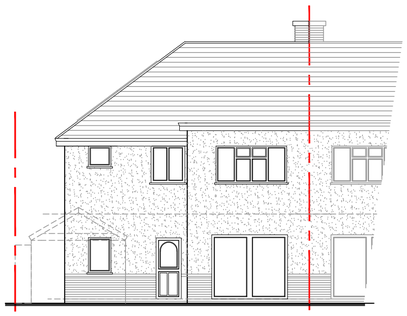


Proposed Rear Elevation



Proposed Front Elevation



Proposed Side Elevation

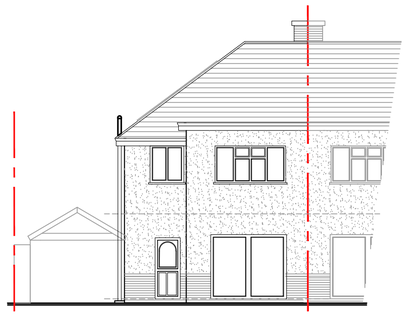

Existing Rear Elevation



Existing Front Elevation



Existing Side Elevation

Scale 1:100 0 1 2.5 5 10m



Site plan - 1:500 -

Scale 1:500 0 5 12.5 25 50m

Ordnance Survey, (c) Crown Copyright 2018. All rights reserved. Licence number 100022432

Rev	Date	By	Ckd	Description

356 DESIGN Ltd
- 172a HIGH STREET - STEVENAGE - HERTFORDSHIRE - SG1 3LL -
- m: 07902 960 581 - t: 01438 234711 - e: -

CLIENT:
MR & MRS B GRILLI
MRS O PORTER

PROJECT:
TWO STOREY SIDE EXTENSION
8 WHITEHURST AVENUE, HITCHIN

TITLE:
EXISTING & PROPOSED
PLANS AND ELEVATIONS

SCALE:	DATE:	DRAWN BY:	CHECKED:
1:50	1 DEC 2017	SR	DW

PROJ No:	DWG No:	REV:
1787	P 110	