


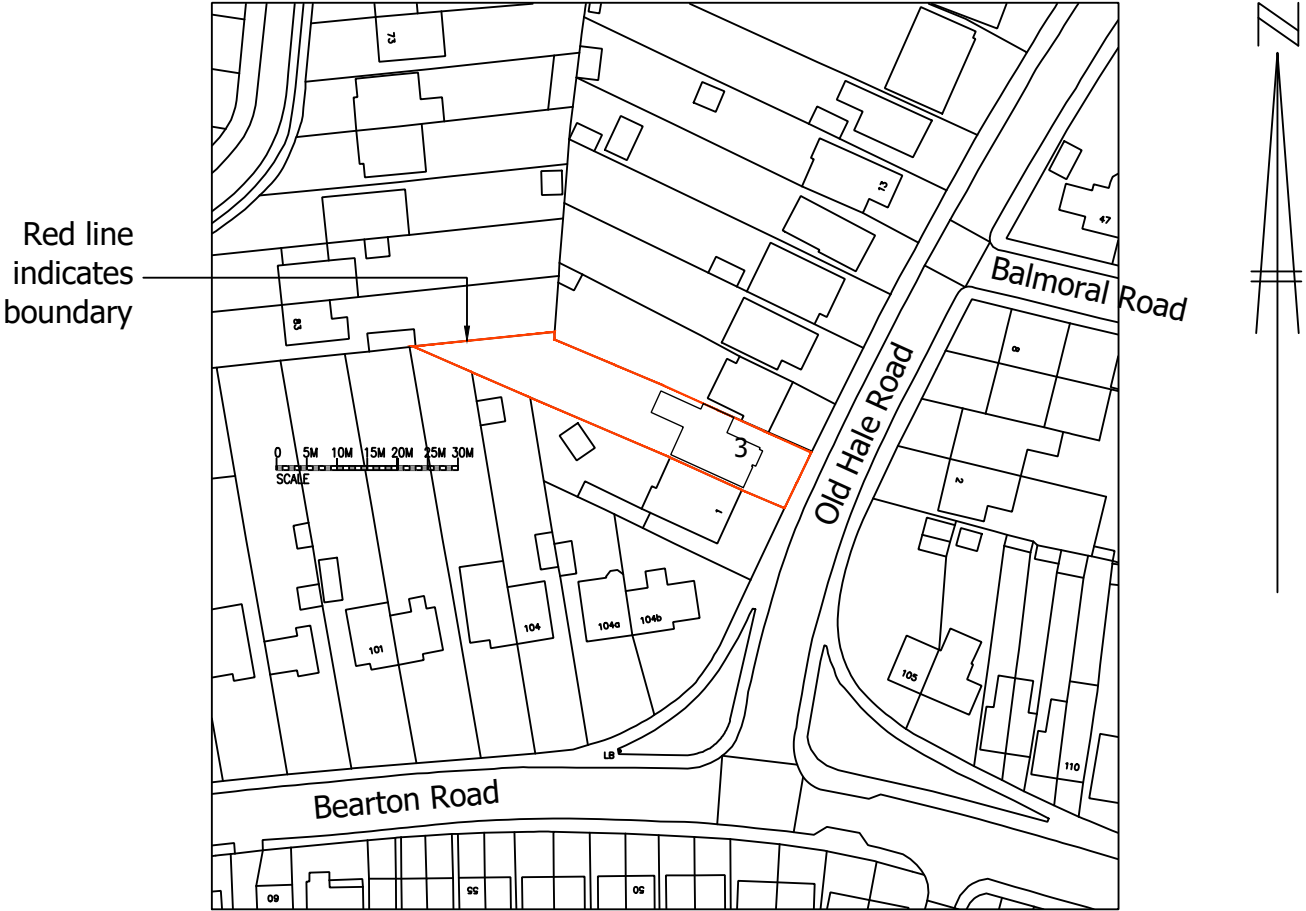

LOCATION PLAN Scale 1:1250 @ A3

Notes:

This drawing is copyright and is not to be reproduced without permission. All dimensions to be checked on site before work is commenced.

Red line denotes boundary

/ FOR CLIENT COMMENT 30/07/25

Revision Notes:

Stewart&
StewartDesign

133 Cappell Lane, Stanstead Abbots, Herts,
SG12 8DA.
tel. 01920 871274
enquiries@stewartandstewartdesign.co.uk
www.stewartandstewartdesign.co.uk

Client:
3 Old Hale Way, Hitchin, SG5 1XH

Title:
Location Plan

Drawn by: AS	Date: July 25'	Scale: 1:1250 @ A3
-----------------	-------------------	-----------------------

Dwg. No. 2273/009	Rev. /
-----------------------------	------------------