



Existing Side Elevation

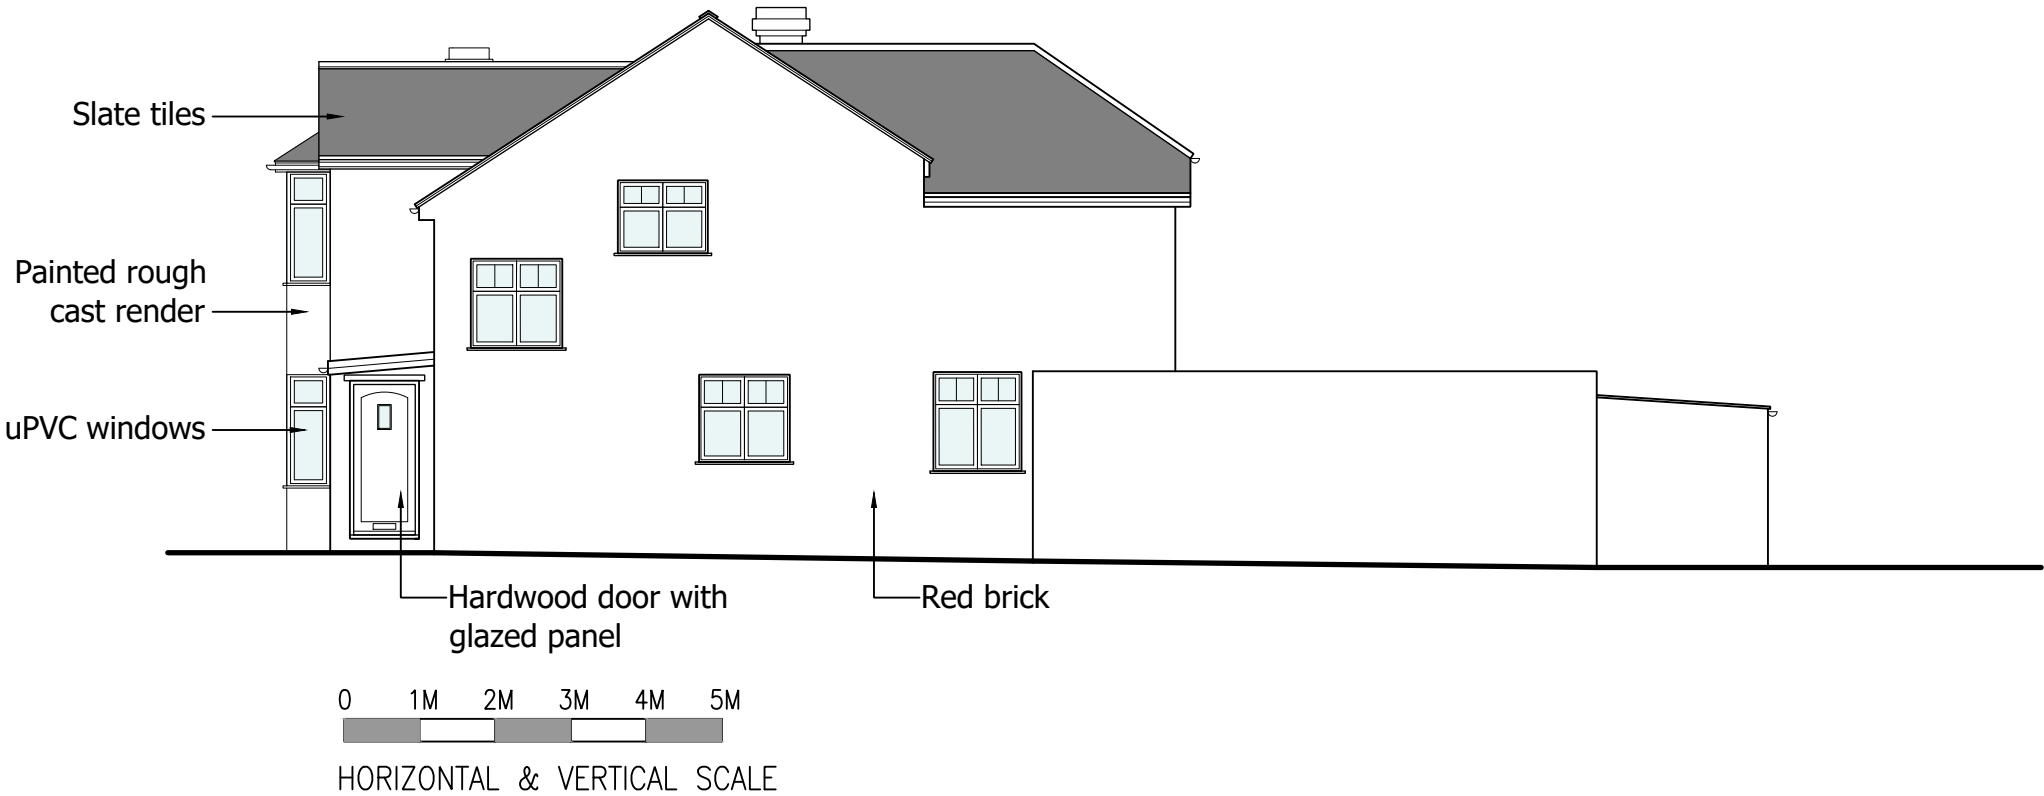

Proposed Side Elevation

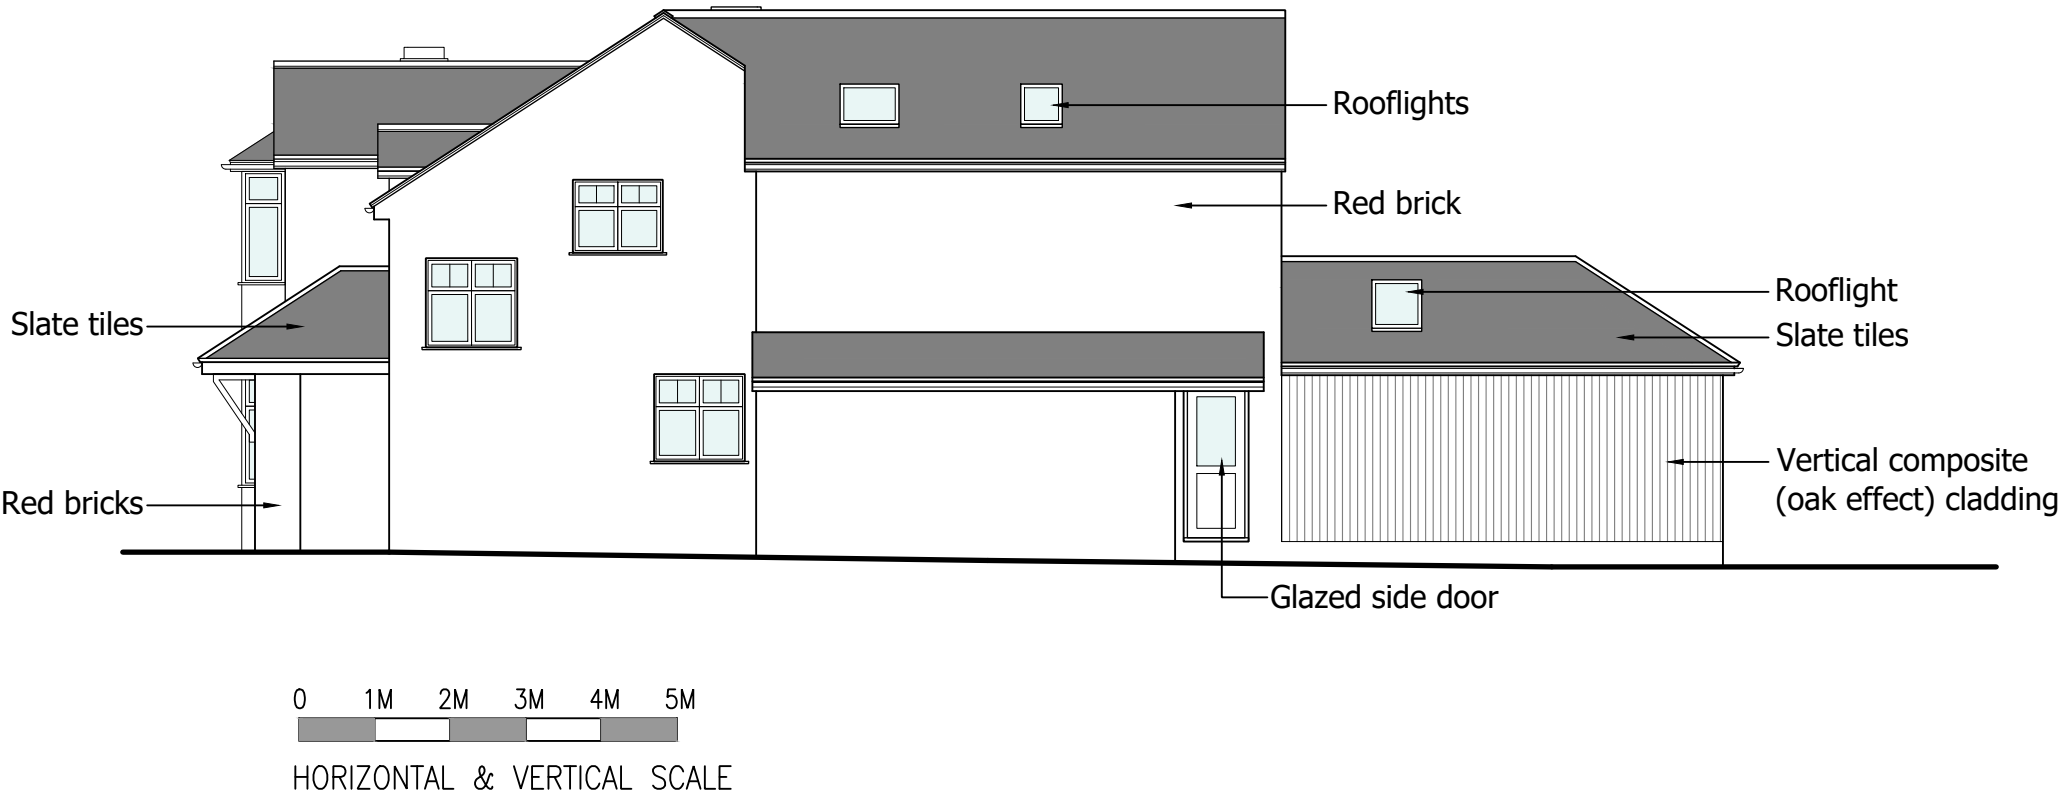

Notes:

This drawing is copyright and is not to be reproduced without permission. All dimensions to be checked on site before work is commenced.

C Updated to client comment	28/10/25
B Updated to client comment	06/10/25
A Updated to client comment	03/10/25
/ FOR CLIENT COMMENT	30/07/25

Revision Notes:

Stewart&
StewartDesign

133 Cappell Lane, Stanstead Abbots, Herts, SG12 8DA.
tel. 01920 871274
enquiries@stewartandstewartdesign.co.uk
www.stewartandstewartdesign.co.uk

Client:
3 Old Hale Way, Hitchin, SG5 1XH

Title:
Existing and Proposed Side Elevations

Drawn by: AS	Date: July 25'	Scale: 1:100 @ A3
-----------------	-------------------	----------------------

Dwg. No. 2273/005	Rev. C
----------------------	-----------