


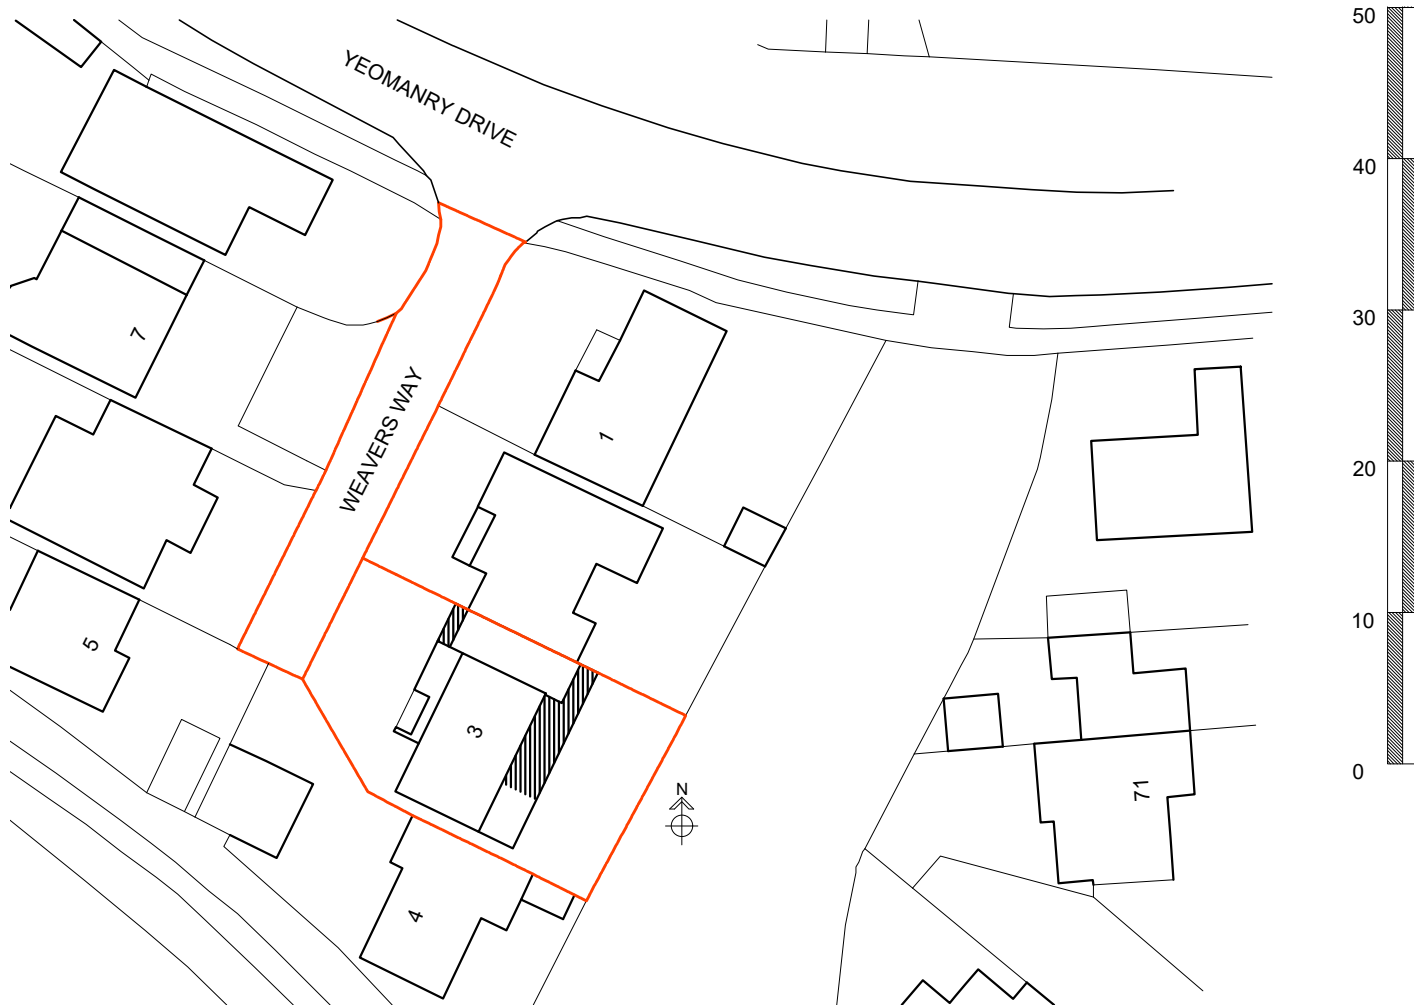

THIS DRAWING PRINTED ON A4 SIZE PAPER



Home Extension Designs

HOME EXTENSION DESIGNS LTD
 REAR OF 62 BRIDGE ROAD EAST
 WELWYN GARDEN CITY
 HERTS AL7 1JU
 tel : 01707 393971
 e:info@hed.co.uk

Project: 3 Weavers Way, Baldock

Ordnance Survey (c) Crown Copyright 2026. All rights reserved. Licence number 100022432

BLOCK PLAN

1:500



Drawing Title:	BLOCK PLAN		
Drawn By:	ALI	Scale: 1:500	Date: May 2026
Dwg Status:	PLANNING	Checked:	
Drawing No:	6319-OS2	Revision:	A