
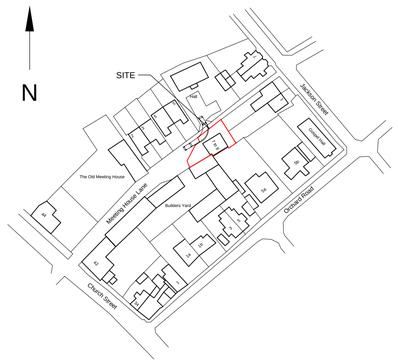


SITE LOCATION PLAN

(1:250)


0 10 20 30 40 50m

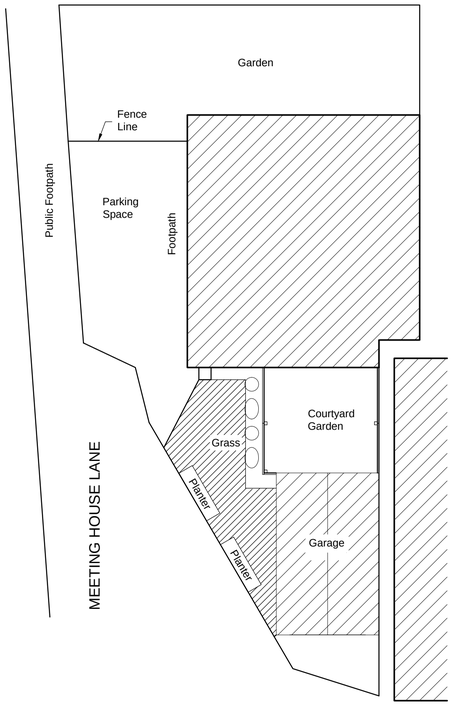

EXISTING SITE PLAN

(1:100)

0 1 2 3 4 5m

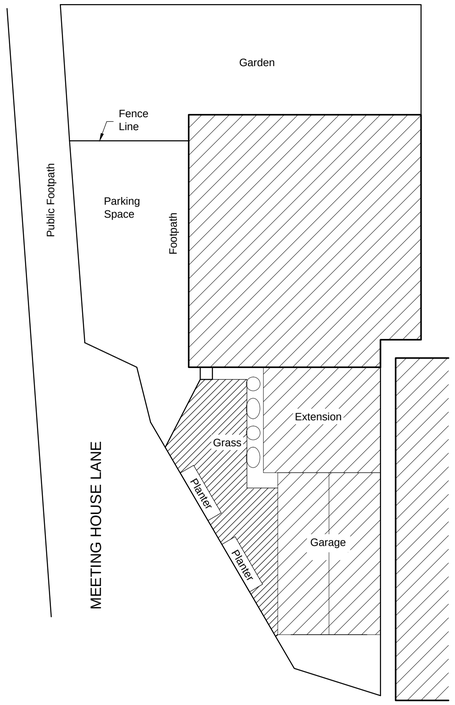


PROPOSED SITE PLAN

(1:100)

0 1 2 3 4 5m



SOUTH WEST

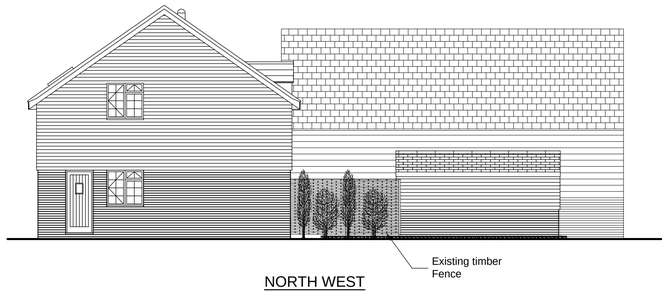


NORTH WEST

ELEVATIONS AS EXISTING

(1:100)



SOUTH WEST

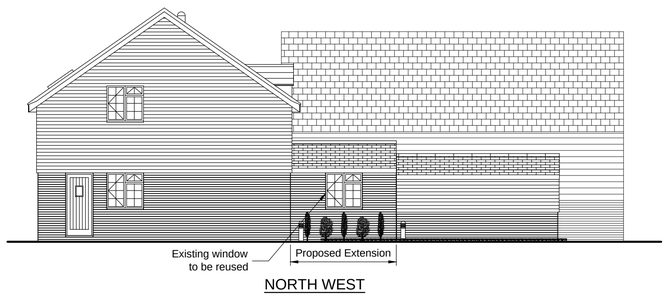

NORTH WEST

ELEVATIONS AS PROPOSED

(1:100)

0 1 2 3 4 5m

Proposed Extension
7-8 Meeting House Lane
Baldock, Herts

Site Location Plan, Site Plans and Elevations

DRAWN BY: MPF	DATE: January 2018
SCALE: 1:1250@A1 and 1:100@A1	
Drawing No. 001	Revision -