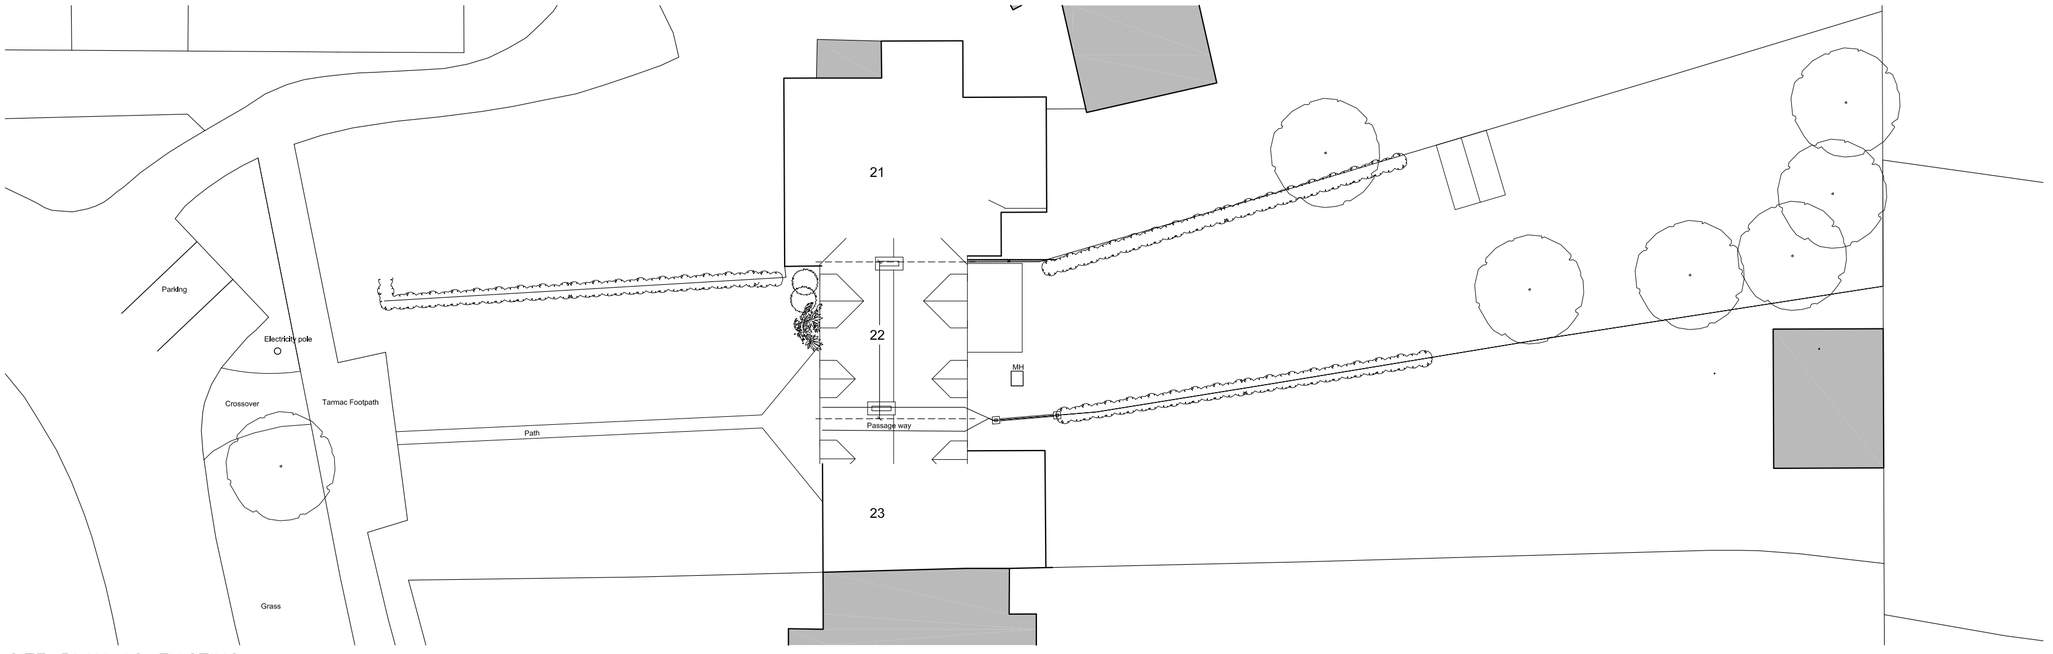

SITE PLAN AS EXISTING

1:200 scale

0 10m 20m

Scale 1:200

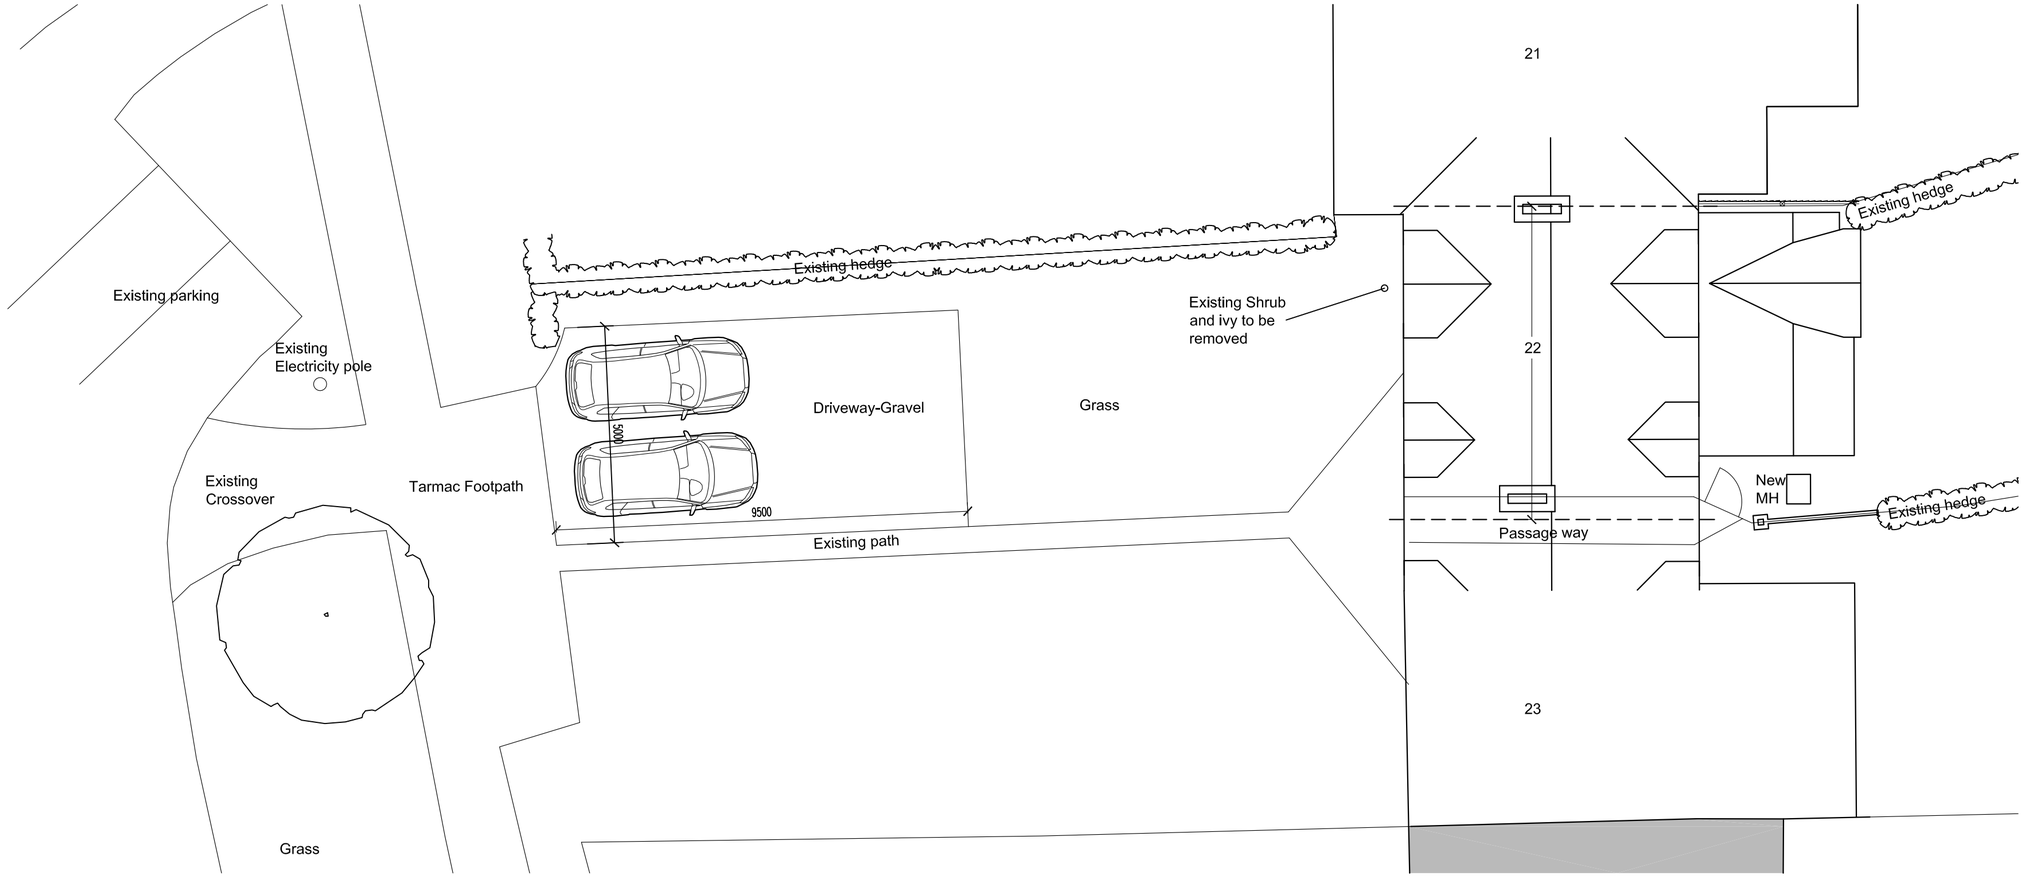

SITE PLAN AS PROPOSED

1:100 scale

0 2.5m 5m 10m

Scale 1:100

THIS DRAWING IS A PRINT AND MUST NOT BE SCALED. ANY QUERIES REGARDING DIMENSIONS TO BE TAKEN UP WITH PENTANGLE DESIGN GROUP.

ALL DIMENSIONS OF EXISTING BUILDINGS TO BE VERIFIED ON SITE.

THIS DRAWING IS THE COPYRIGHT OF PENTANGLE DESIGN GROUP AND SHALL NOT BE IN ANY WAY USED OR REPRODUCED WITHOUT THEIR PRIOR WRITTEN CONSENT.

NOTES

N

PLANNING

PENTANGLE

DESIGN GROUP

SUITE 1, 21 BANCROFT HITCHIN HERTS SG5 1JW

FAX(01462) 420918 TEL(01462) 431133

JOB TITLE

Extensions and Alterations to
22 Westholm
Letchworth Garden City

DRAWING TITLE

Existing & Proposed

Site Plan

SCALE	DRAWING NUMBER	REVISION
1:200, 1:100	02	A
DATE: Jan '18		
SHEET: A2		
JOB NUMBER: 3322		

ARCHITECTS & INTERIOR DESIGNERS