




- ~~T1 - Lime~~
- ~~T2 - Maple~~
- ~~T3 - Yew~~

~~13~~

~~12~~

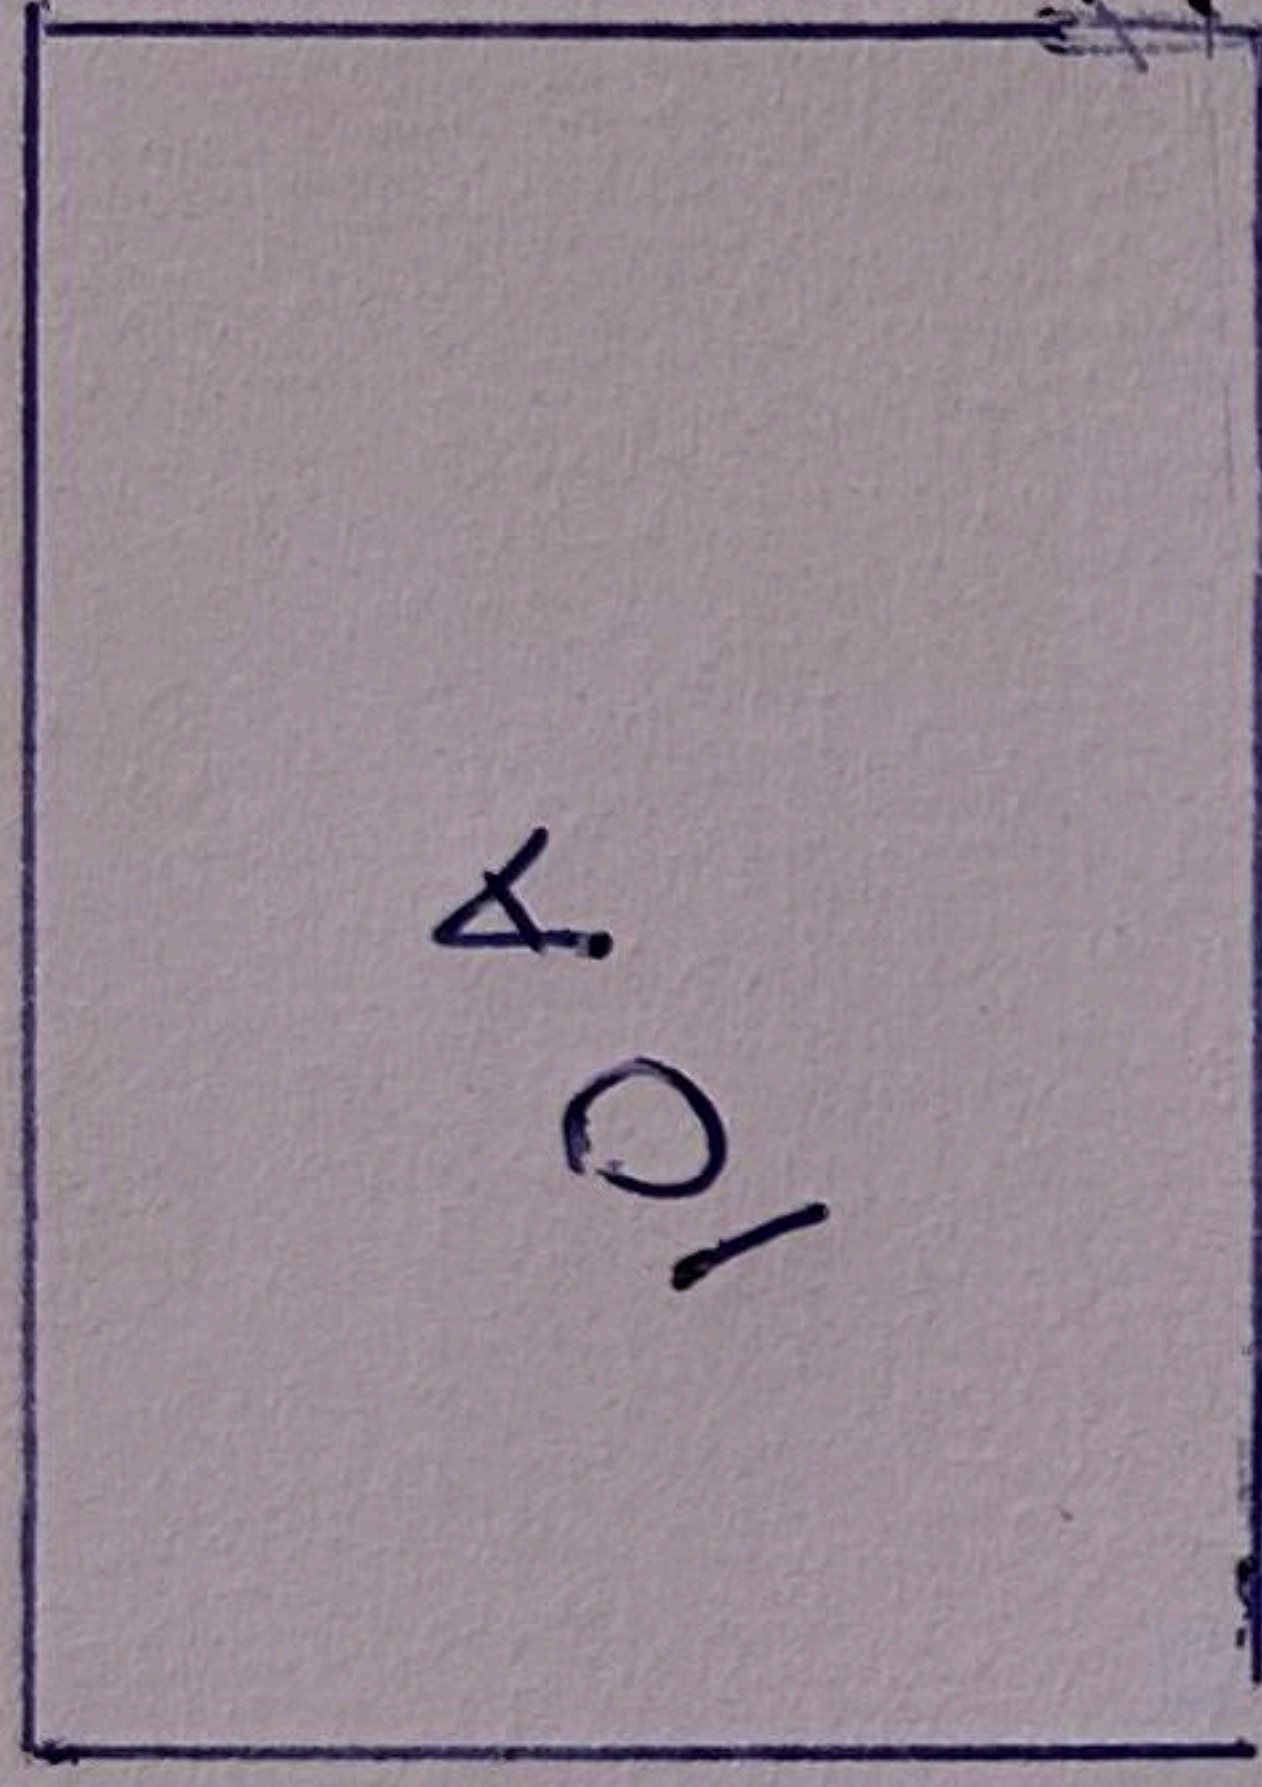

~~11~~

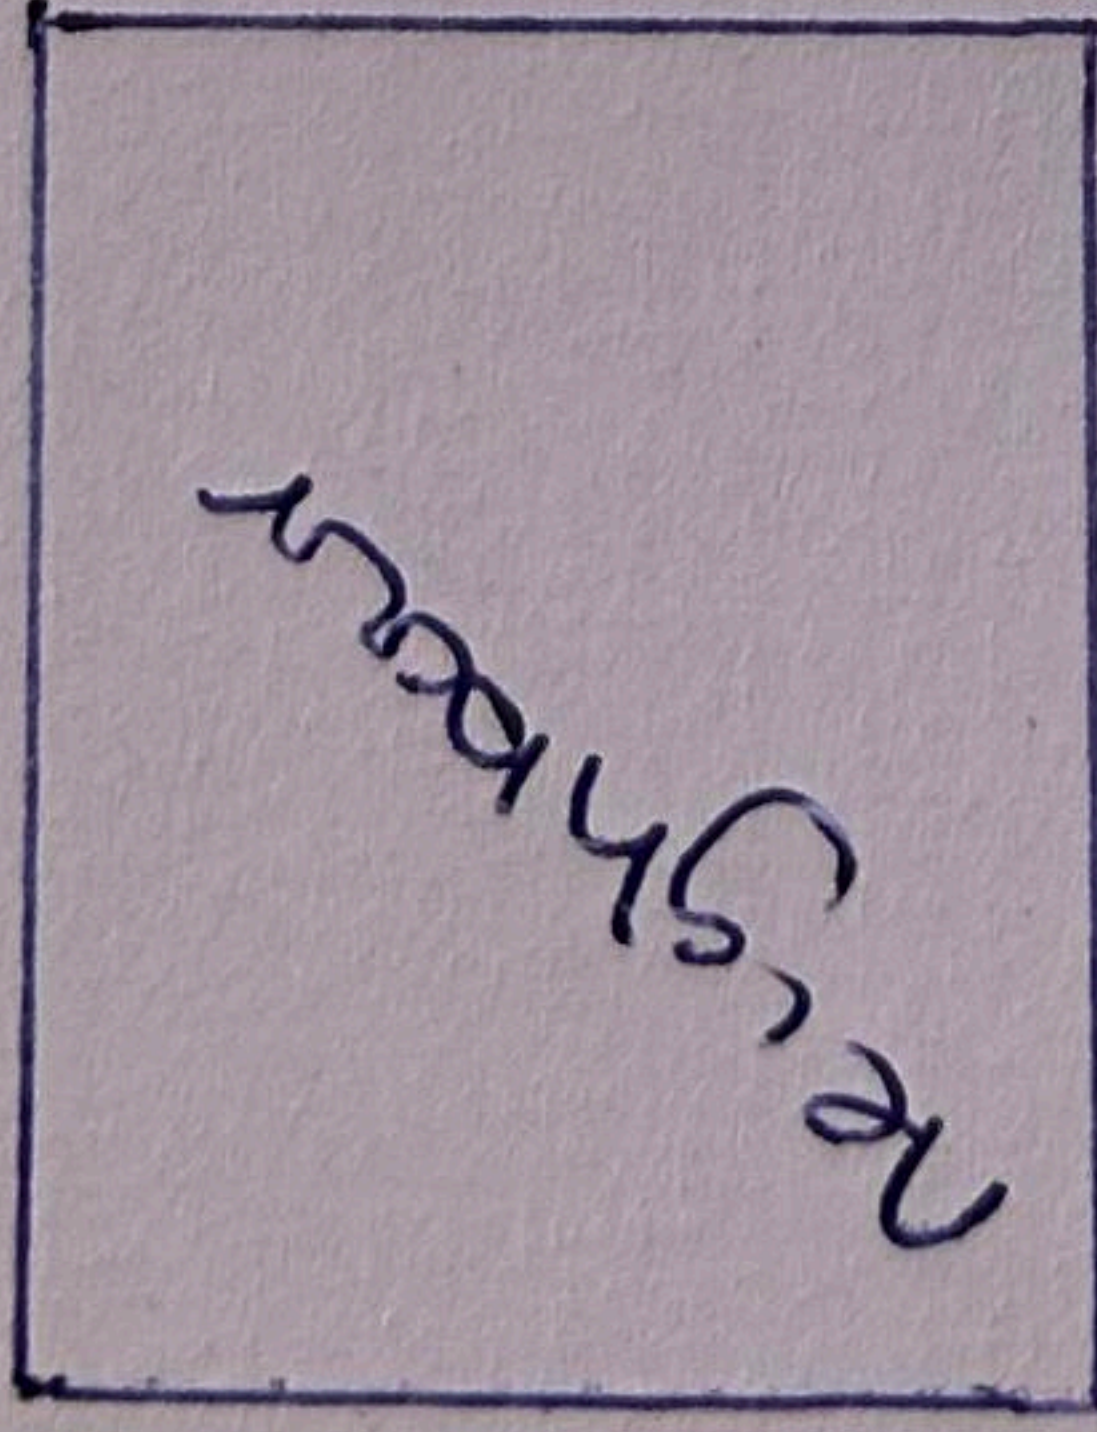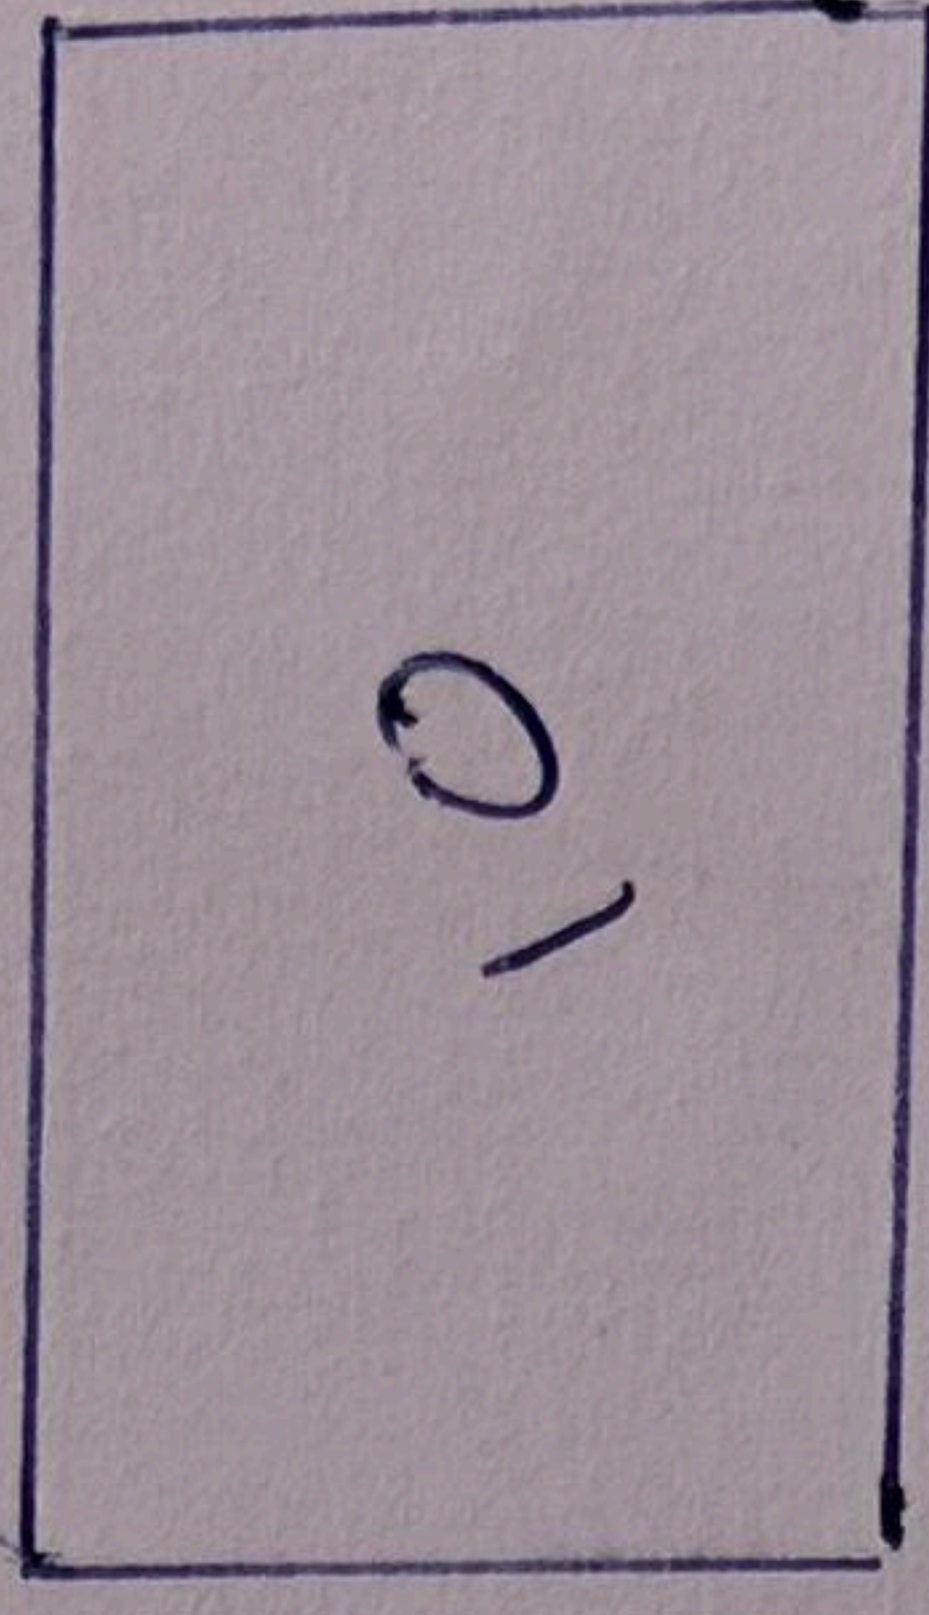

Deards END LANE

Sketch plan 1