
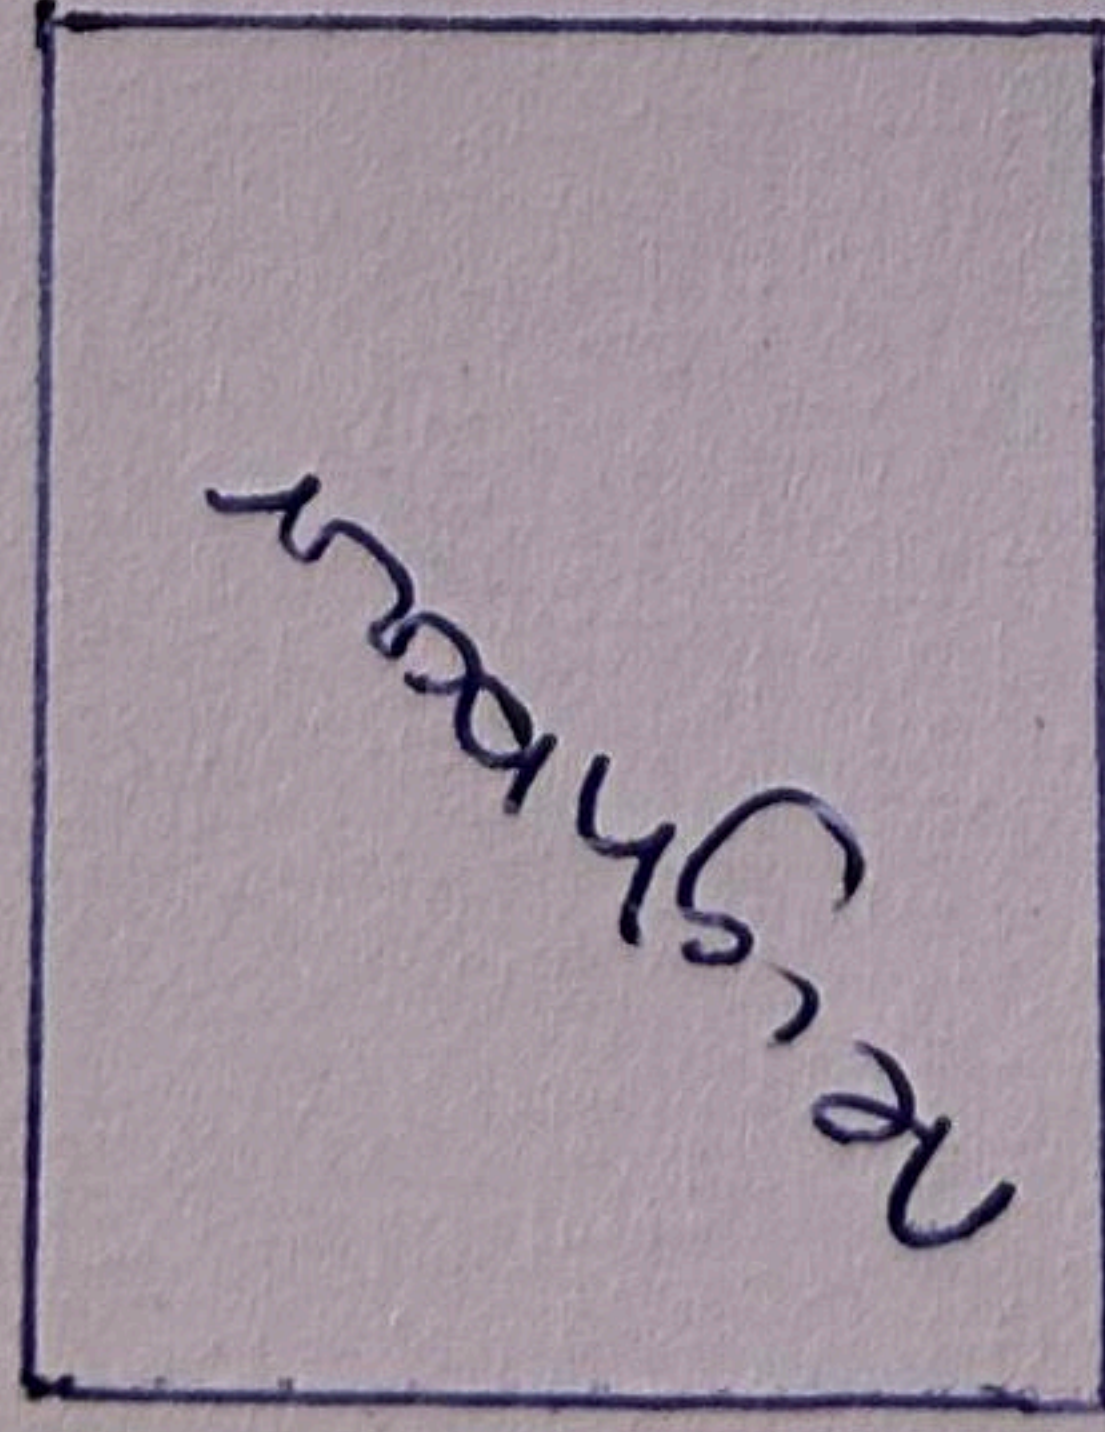



- ~~Ø~~ T1 - Lime
- ~~Ø~~ T2 - Maple
- ~~Ø~~ T3 - Yew

~~Ø~~ 13

12 ~~Ø~~

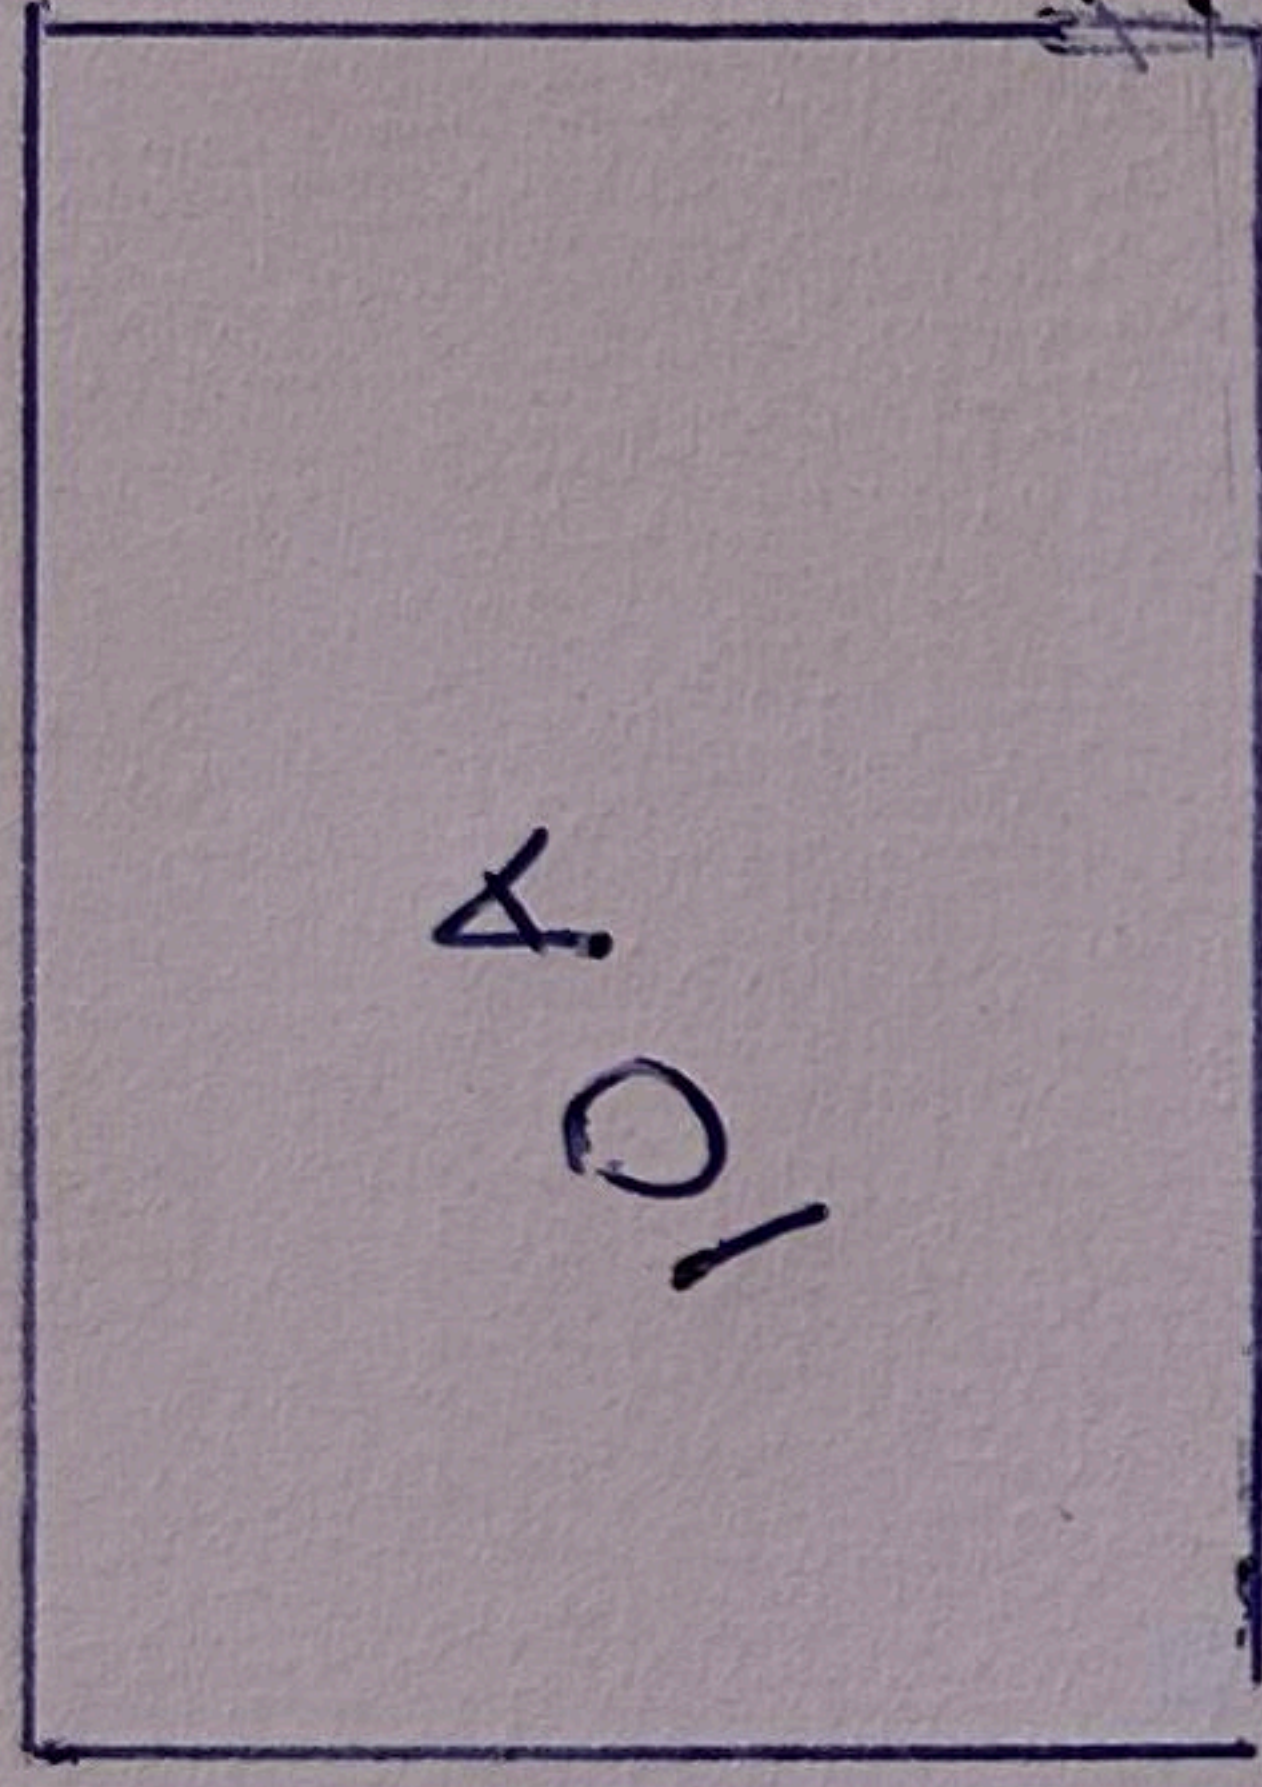

11 ~~Ø~~

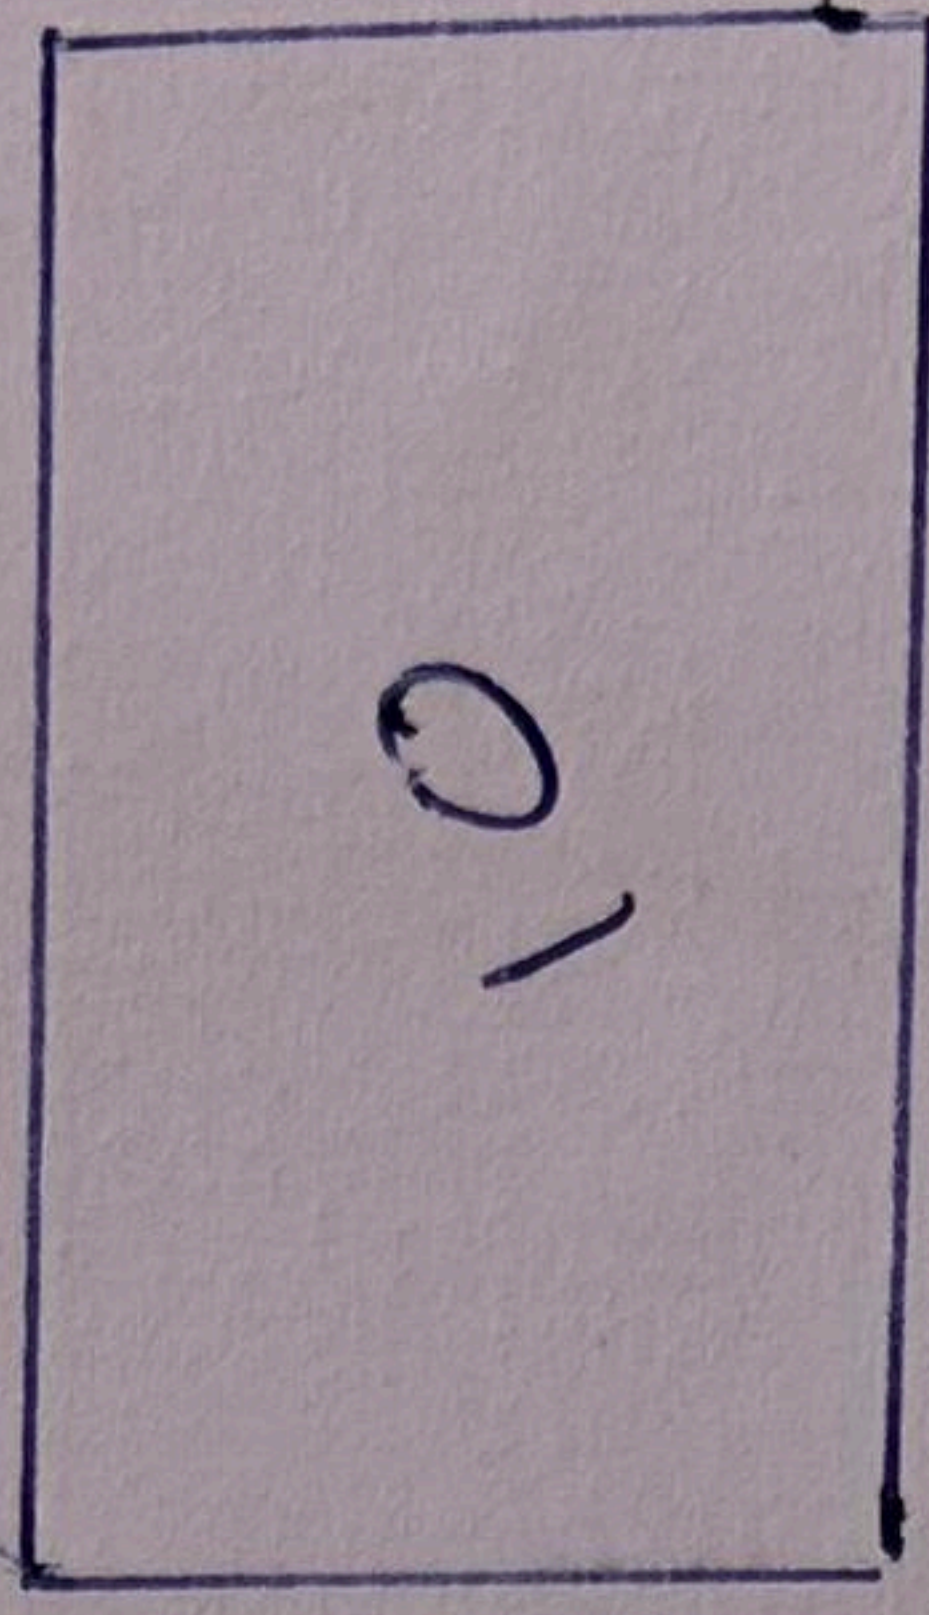

Deards END LANE

Sketch plan 1