

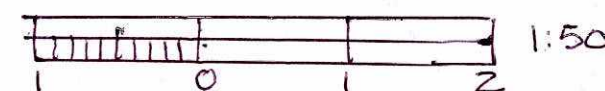


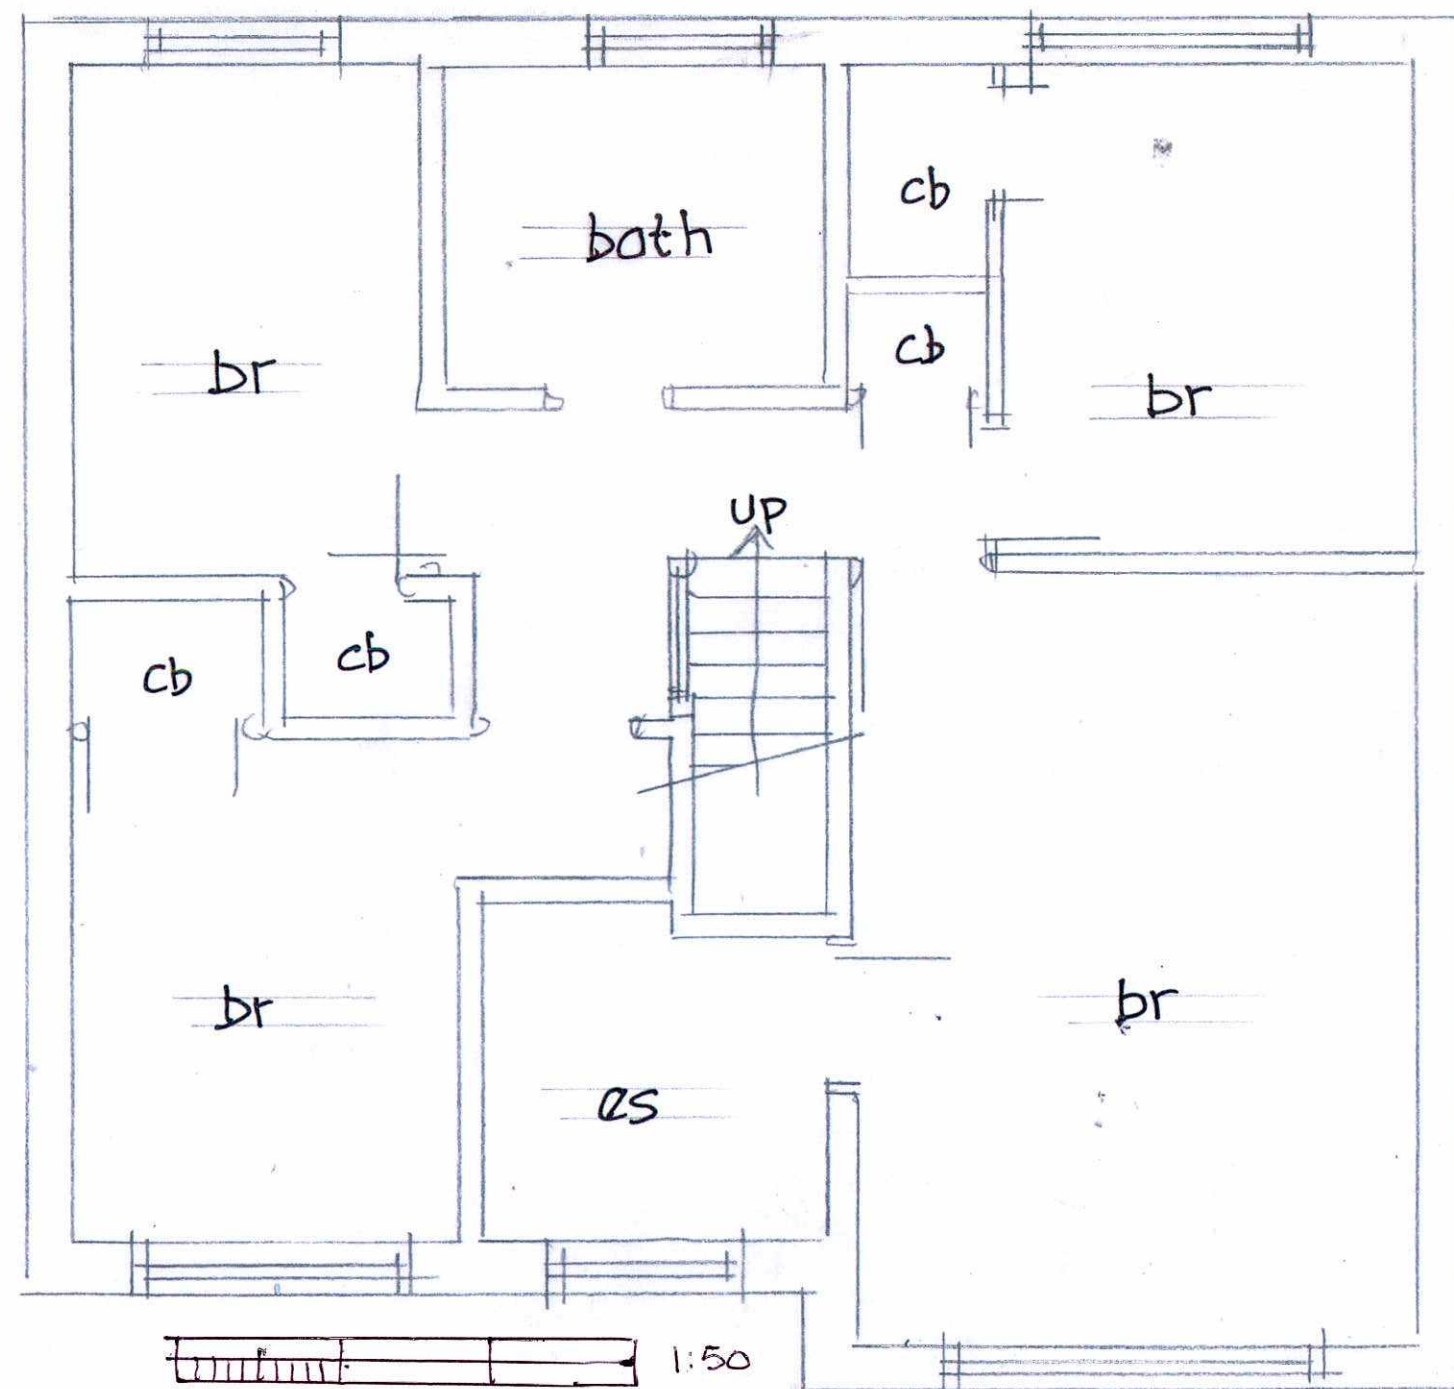

N.H.C.
07 APR 2025
NORTHGATE

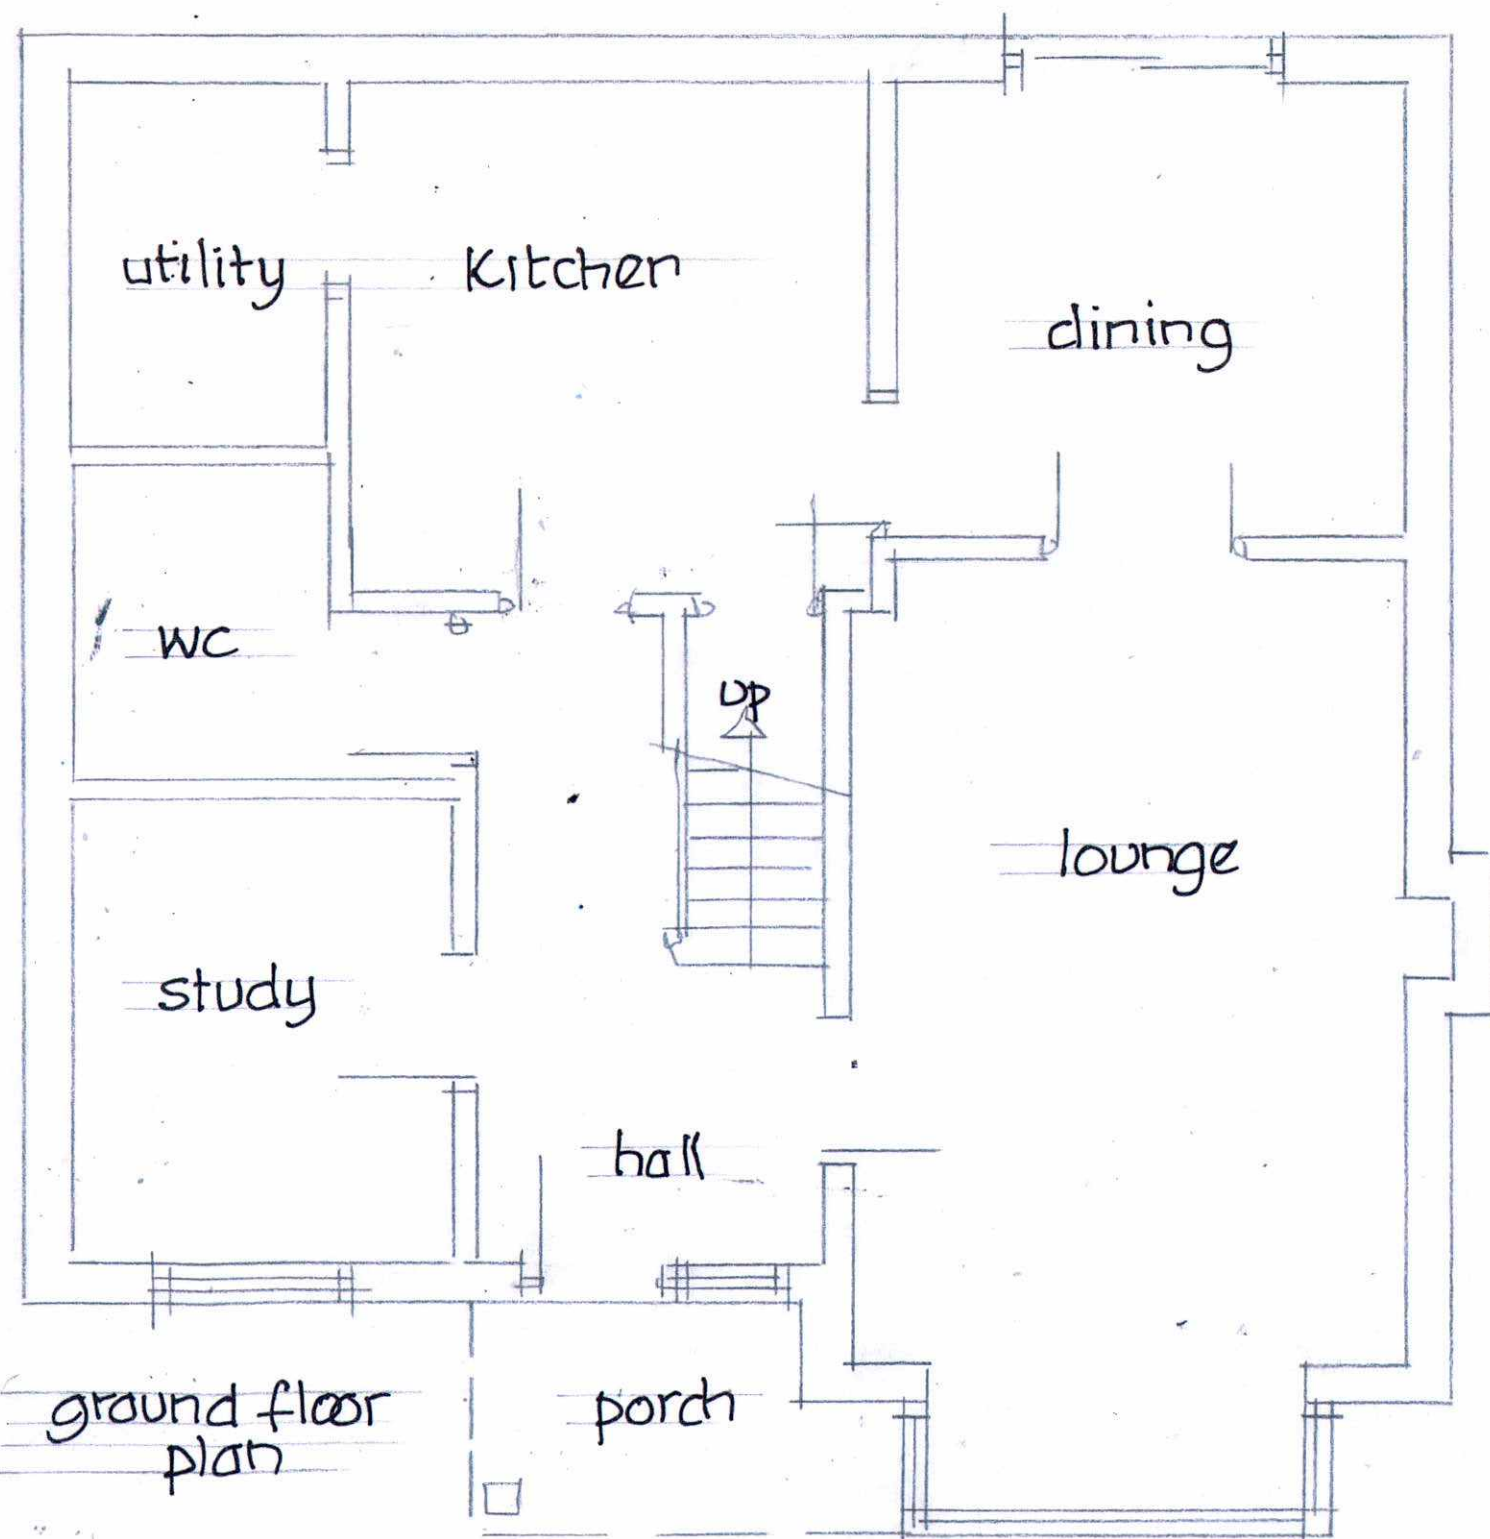

9 The Brambles Royston
existing floor plans
drg. 3-25-2 1:50