




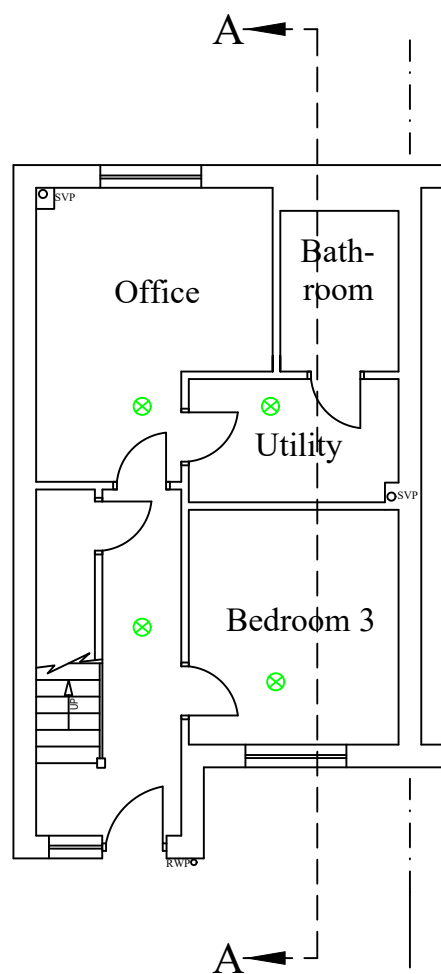


PROPOSED GROUND
FLOOR LAYOUT

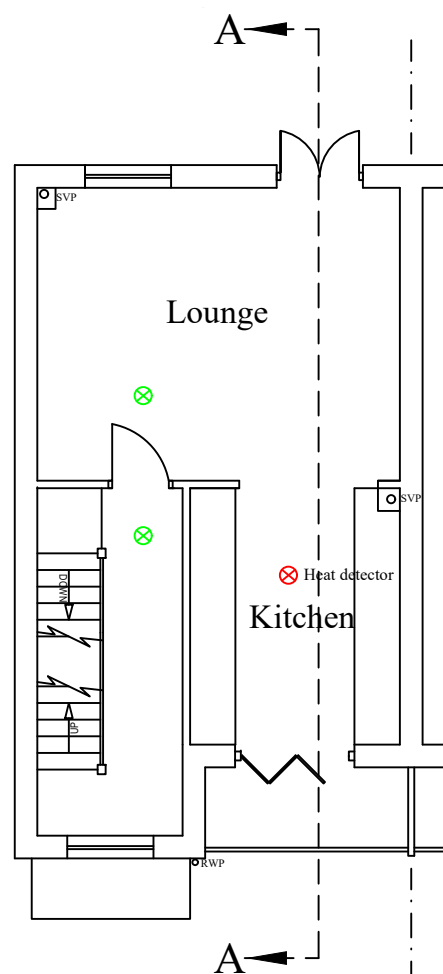

PROPOSED FIRST
FLOOR LAYOUT

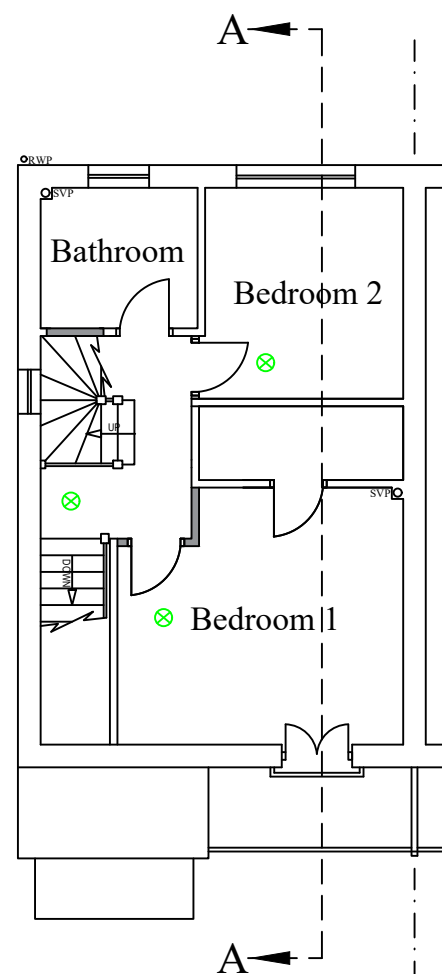


PROPOSED SECOND
FLOOR LAYOUT

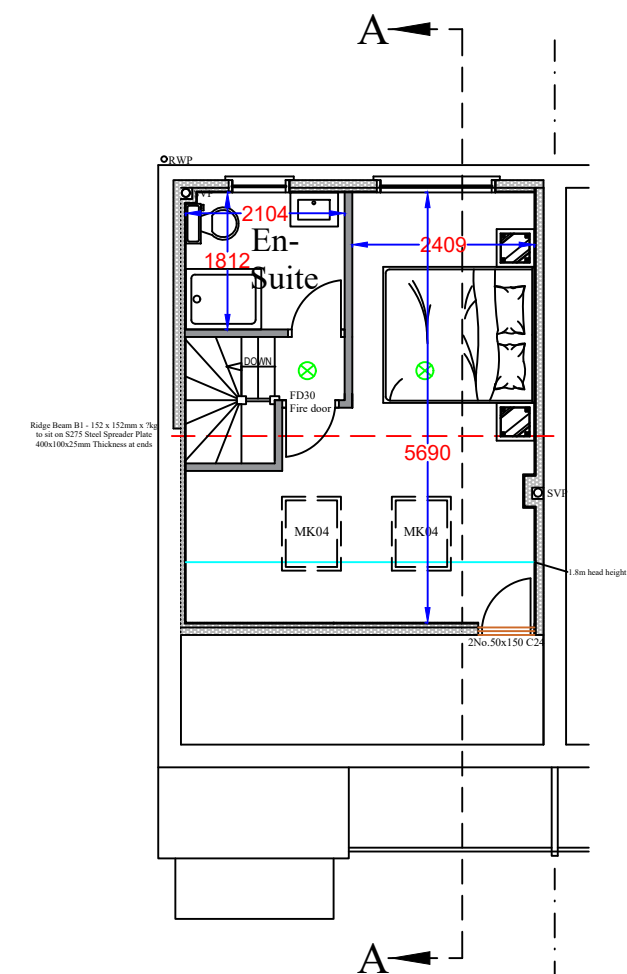

PROPOSED LOFT
FLOOR LAYOUT

Notes

All drawings to be signed off by building control before the commencement of any works. If works commence on a Building Notice, the Builder/property owner commences works at their own risk and ELA Design (or its Officer's) cannot accept and liability whatsoever for these works carried out.

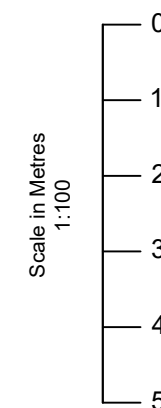

Key:

- Grade D2 Inter-linked Smoke detectors
- Heat detector

Rev	Date	Details	By
A	18/03/25	Revision A	CE

Project: Loft Extension

Drawing: Proposed Layout

Address: 27 Nursery Hill, St Andrews Place, Hitchin, Herts, SG4 9GD

Drawing N°: ELA/3 Rev: A

A3 Scale: 1:100 Drawn By: CE Job No: 3227 Date: 18/03/25

ELA design
Beechcroft
Riverside Avenue
Broxbourne
Herts
EN10 6RA
www.ela-design.co.uk Tel:- 07979510821