0m 5m 10m
Scale 1:100



Existing Front Elevation 1:100

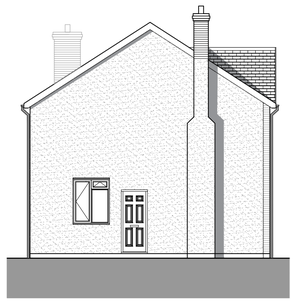

Existing Side Elevation 1:100

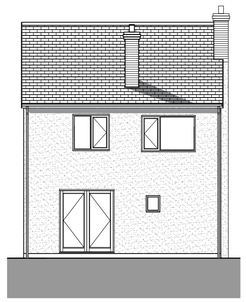

Existing Rear Elevation 1:100

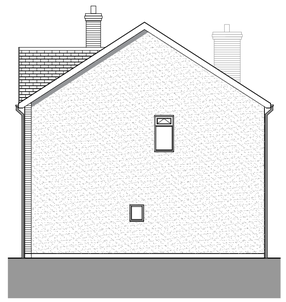

Existing SIde Elevation 1:100



Proposed Front Elevation 1:100

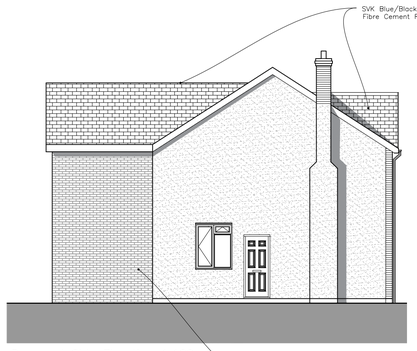

Proposed Side Elevation 1:100



Proposed Rear Elevation 1:100



Proposed Side Elevation 1:100



Site Plan 1:1250

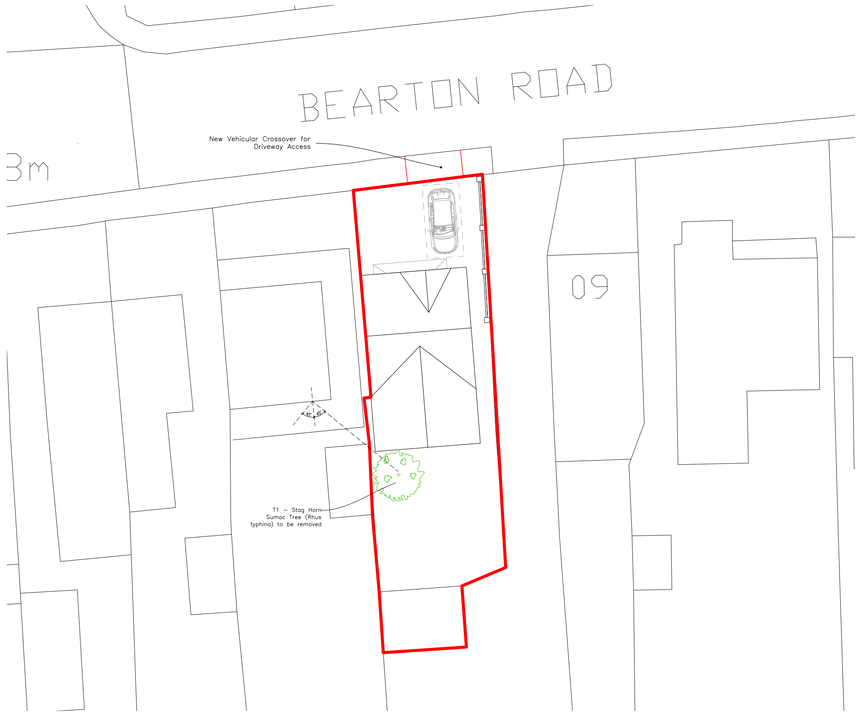

Block Plan 1:200

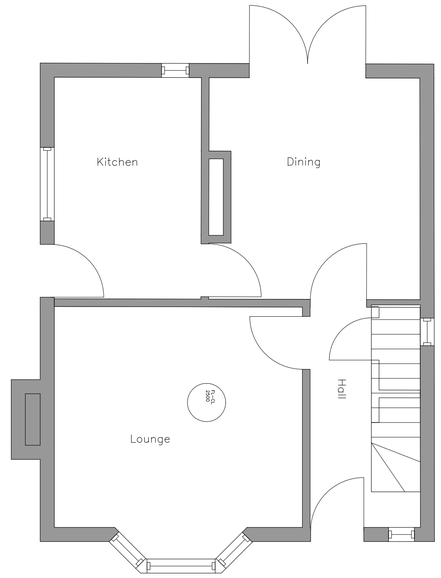

Existing Ground Floor Plan 1:50

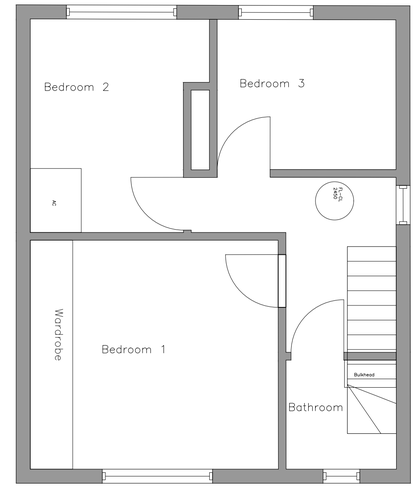

Existing First Floor Plan 1:50

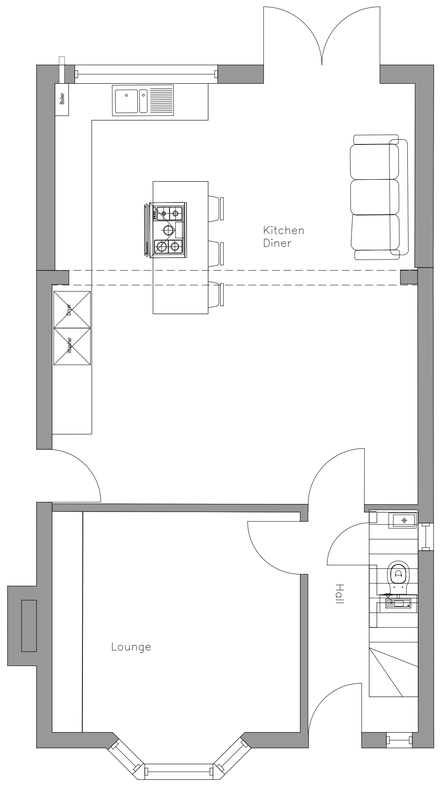

Proposed Ground Floor Plan 1:50

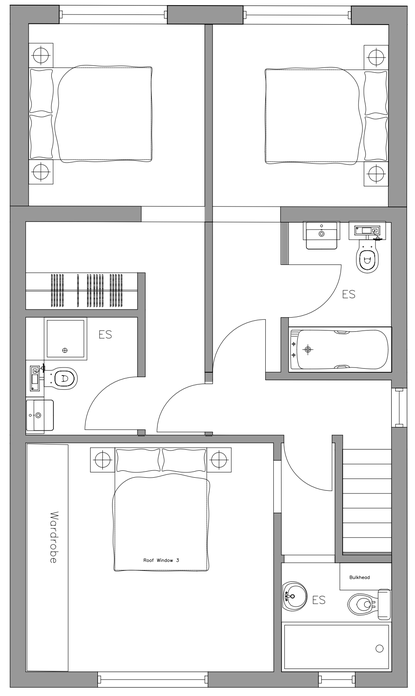

Proposed First Floor Plan 1:50

0m 5m 10m
Scale 1:100

NOTES

- This drawing is the copyright of Hertfordshire Design and may not be used without their consent.
- Written dimensions to be taken in preferences to scaled dimensions.
- The Contractor is responsible for checking all dimensions before work starts.
- All work is to be carried out to the requirements, and to the satisfaction of the Local Authority.
- Any discrepancies to be brought to the attention of Hertfordshire Design immediately.
- ALL DIMENSIONS IN MM

HERTFORDSHIRE DESIGN

Extension and Alterations to:-
61 Bearton Road, Hitchin

Drawing Title:
Planning Sheet 1

Scale. Varies @ A1	Dwg No. 1028-PA-01
Date. 25/10/2017	Rev. D
Drawn. RW	