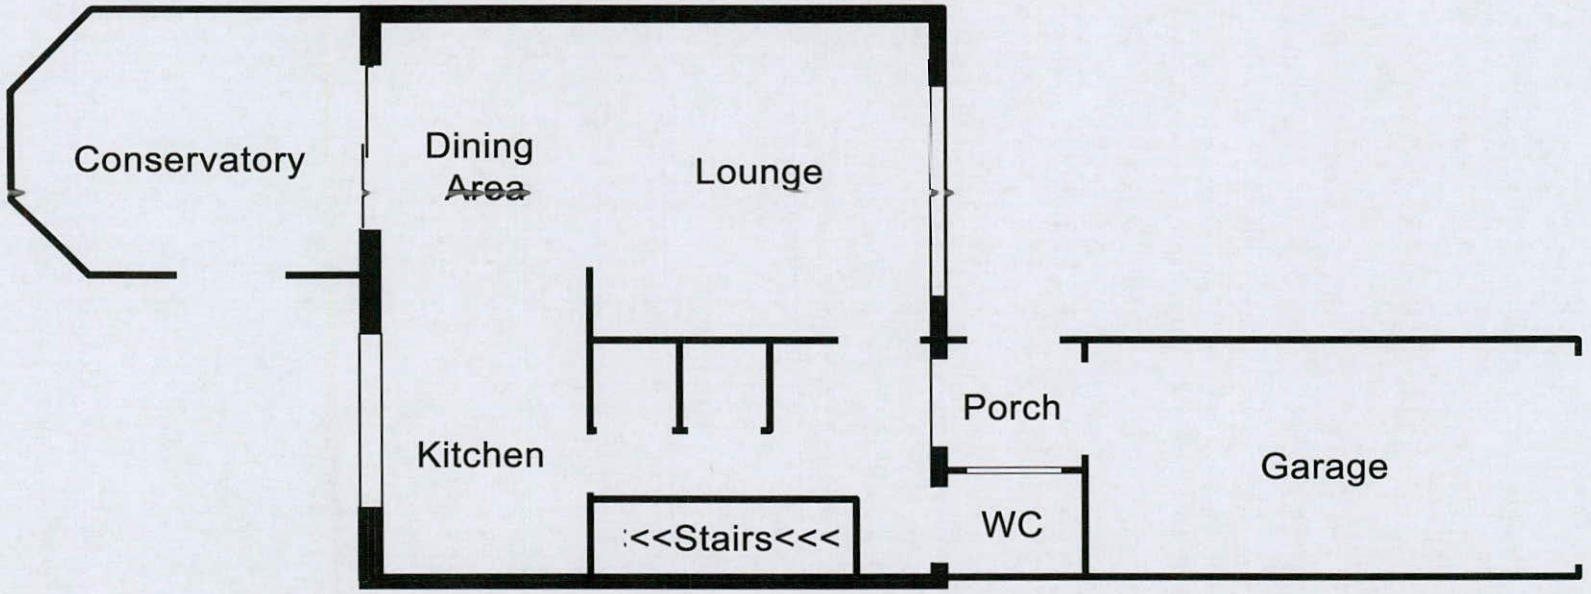

N.H.D.C.
12 JAN 2018

Notes
1. DO NOT SCALE FROM THIS DRAWING
2. CHECK ALL DIMENSIONS ON SITE

0m. 1m.
ACTUAL SCALE

Client
J Owen

Job title
Proposed extension at 104 Kyrkeby, Letchworth

Drawing title
Existing Plan

Scale 1:50 | Date 12/17 | Drawn JO

Drawing Number
Drawing No. 1