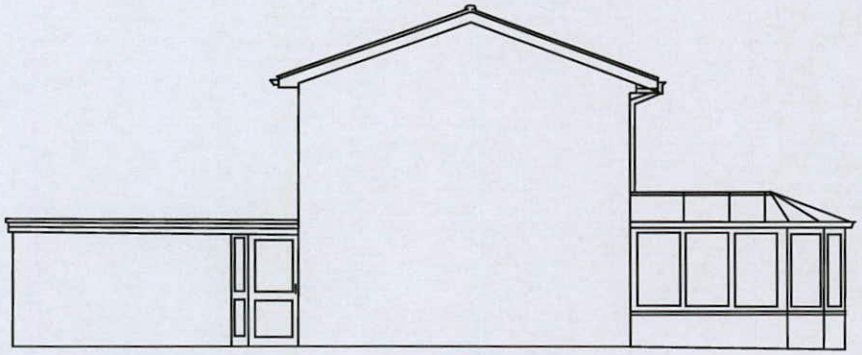

EAST ELEVATION

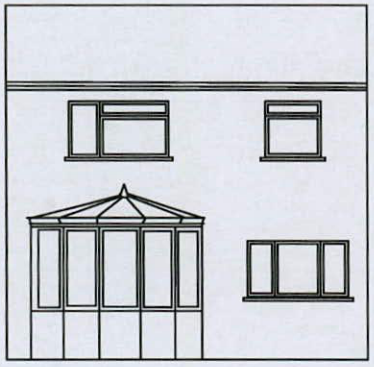

NORTH ELEVATION

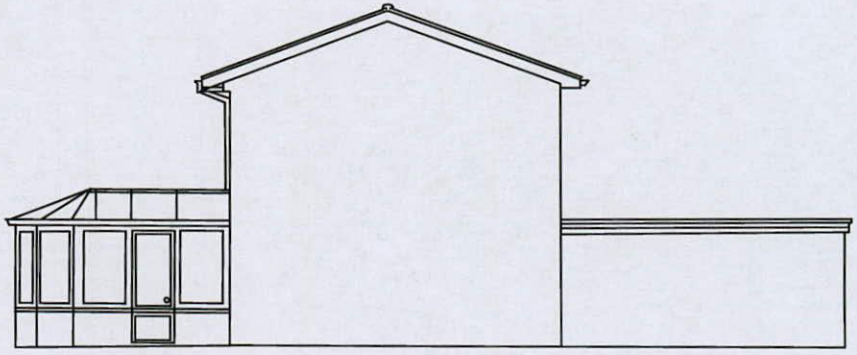

WEST ELEVATION

N.H.D.C.
12 JAN 2018

1. DO NOT SCALE FROM THIS DRAWING
2. CHECK ALL DIMENSIONS ON SITE

0m. 2m.
ACTUAL SCALE

Revisions

Client
J OWEN

Job title
PROPOSED EXTENSION
at
104 KYRKEBY
LETCHWORTH

Drawing title
EXISTING
ELEVATIONS

Scale 1:100 Date 12/17 Drawn HO

DRAWING NO.3