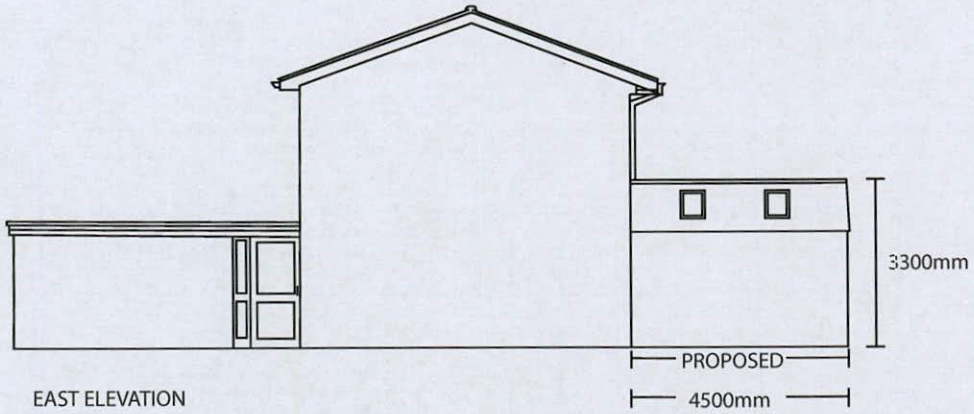

EAST ELEVATION

N.H.D.C.
12 JAN 2018

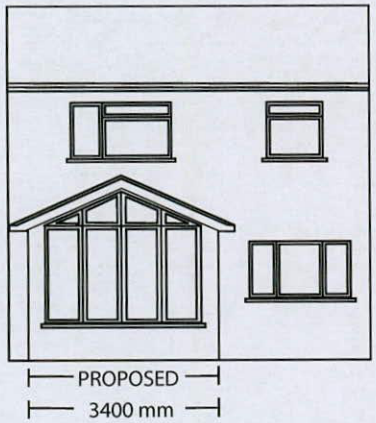

NORTH ELEVATION

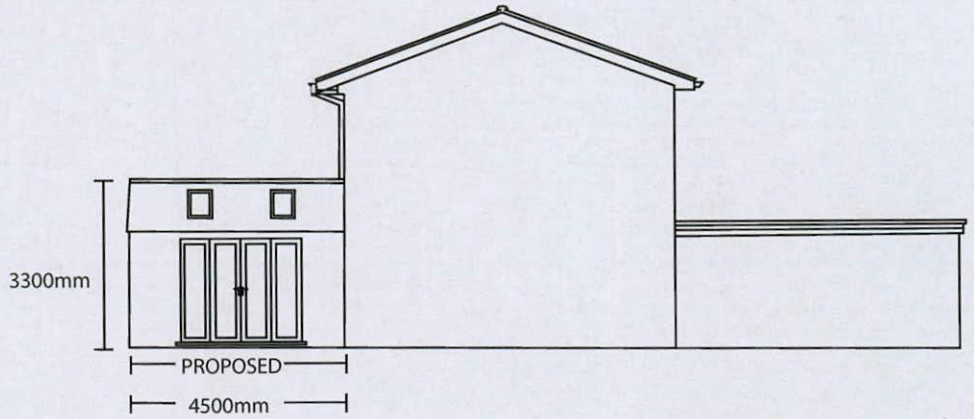

WEST ELEVATION

1. DO NOT SCALE FROM THIS DRAWING
2. CHECK ALL DIMENSIONS ON SITE

EXTERNAL MATERIALS

ROOF:
Concrete interlocking tiles and ridge to match the house and hips to match

WALLS:
Facing brick to match the house

WINDOWS AND DOORS:
White upvc casement windows and doors

RAINWATER GOODS:
white upvc gutters and rainwater pipes to new and existing rainwater goods

0m. 2m.
ACTUAL SCALE

Revisions

Client
J OWEN

Job title
PROPOSED EXTENSION
at
104 KYRKEBY
LETCHWORTH

Drawing title
PROPOSED
ELEVATIONS

Scale 1:100 Date 12/17 Drawn HO

DRAWING NO.4