Proposed extension (in Blue)

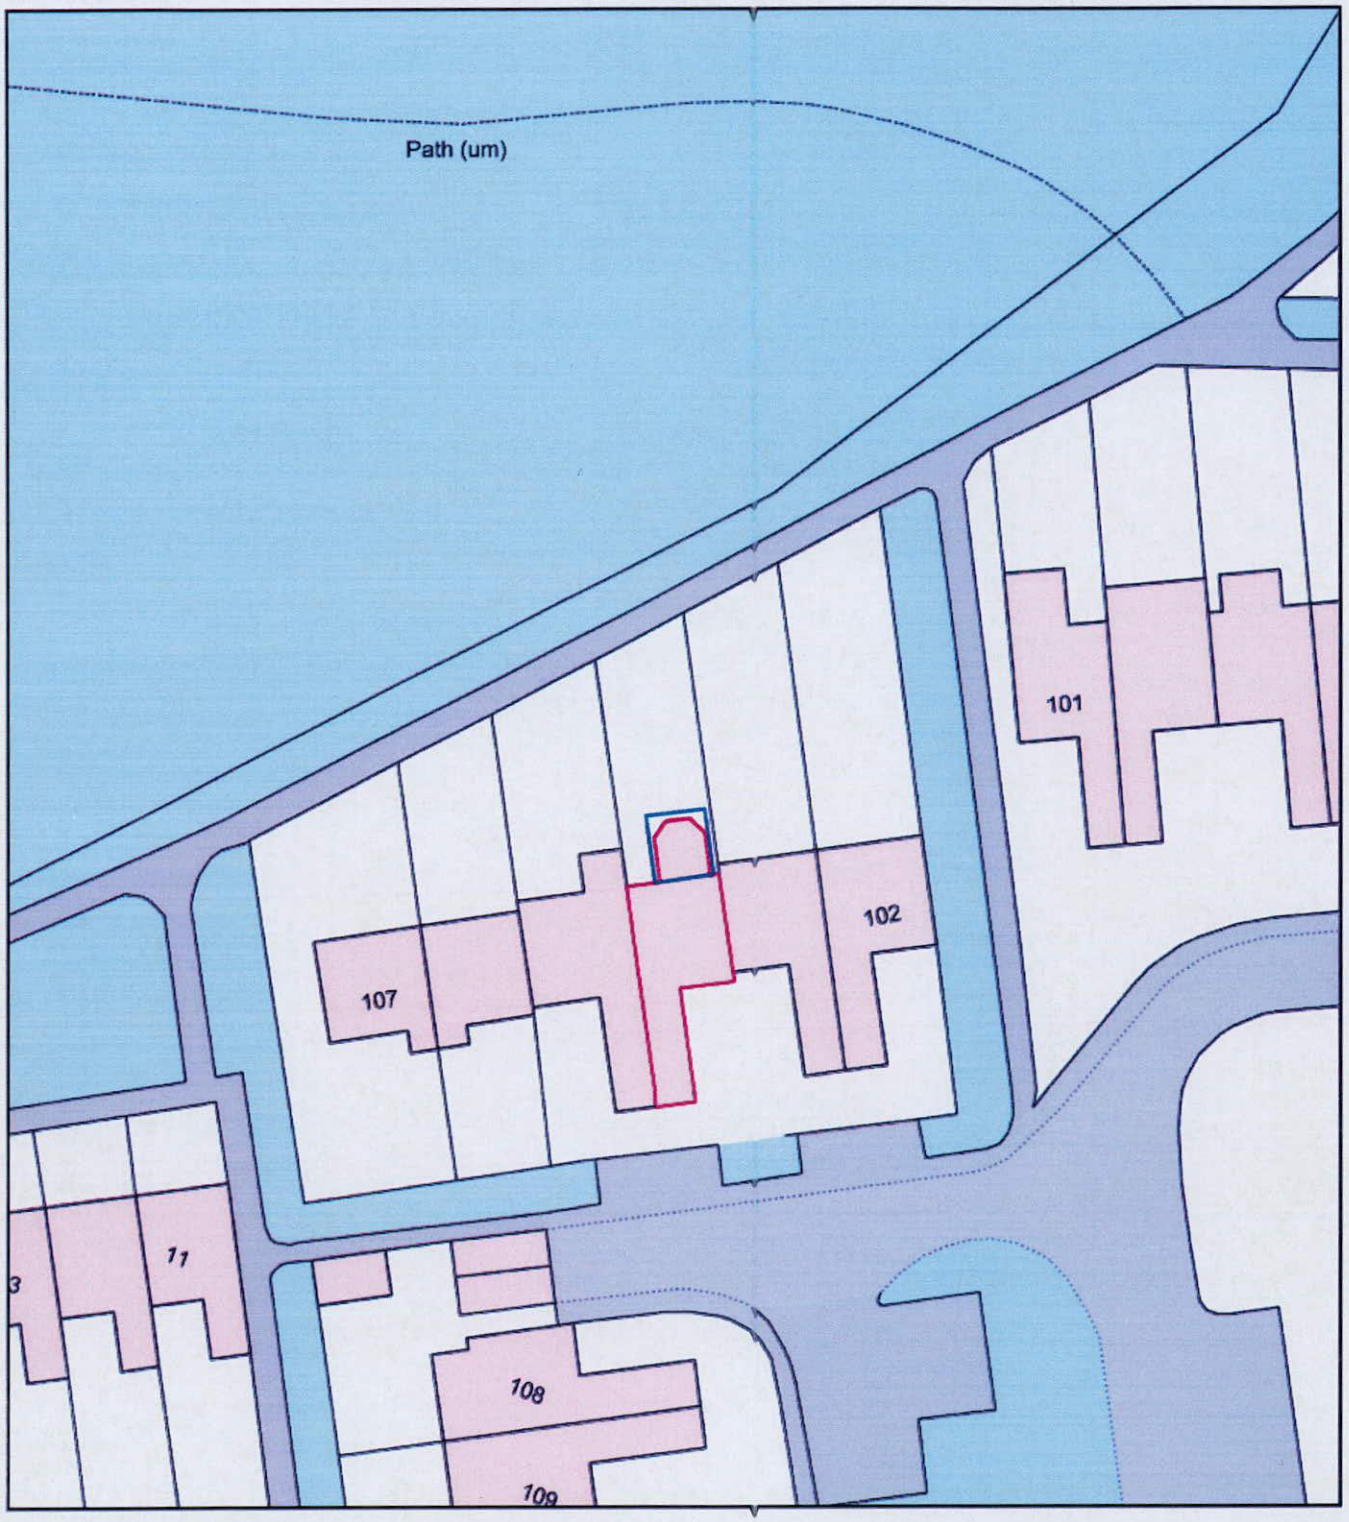

0 20
Metres

N

ReQuestaPlan

Plan Produced for: J Owen

Date Produced: 31 Dec 2017

Plan Reference Number: TQRQM17365191328024

Scale: 1:500 @ A4

N.H.D.C.
12 JAN 2018

© Crown copyright, All rights reserved. 2017 Licence number 0100042766