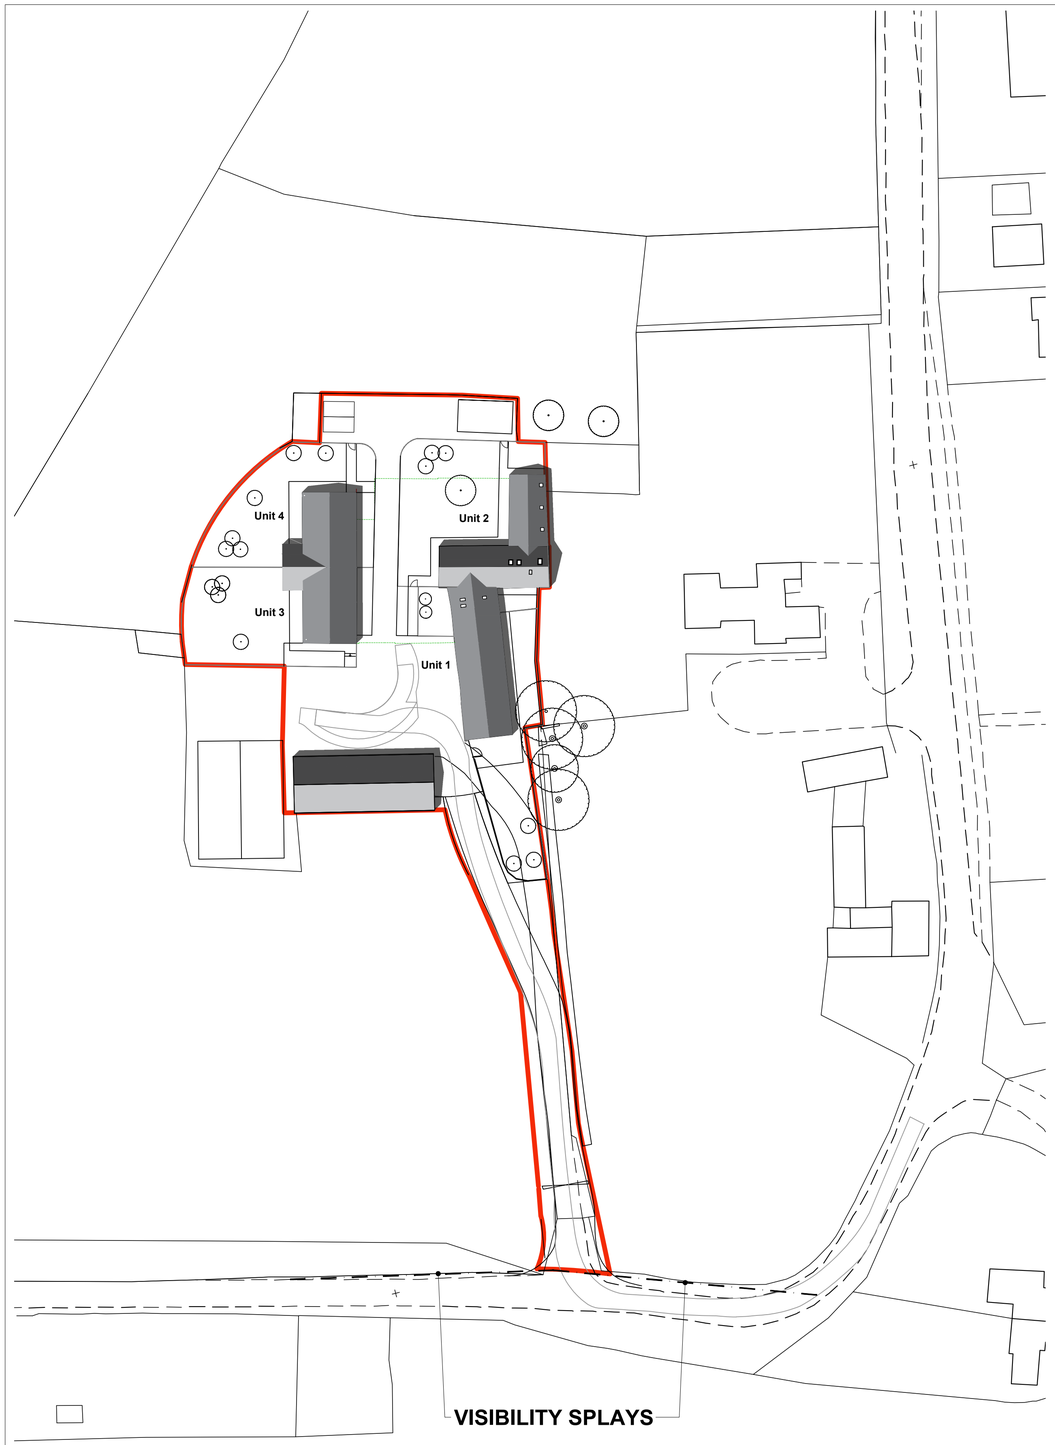

1:500 0m 5 10 20 / 2.5 7.5 15 25

PROPOSED SITE - VISIBILITY SPLAYS 1:500

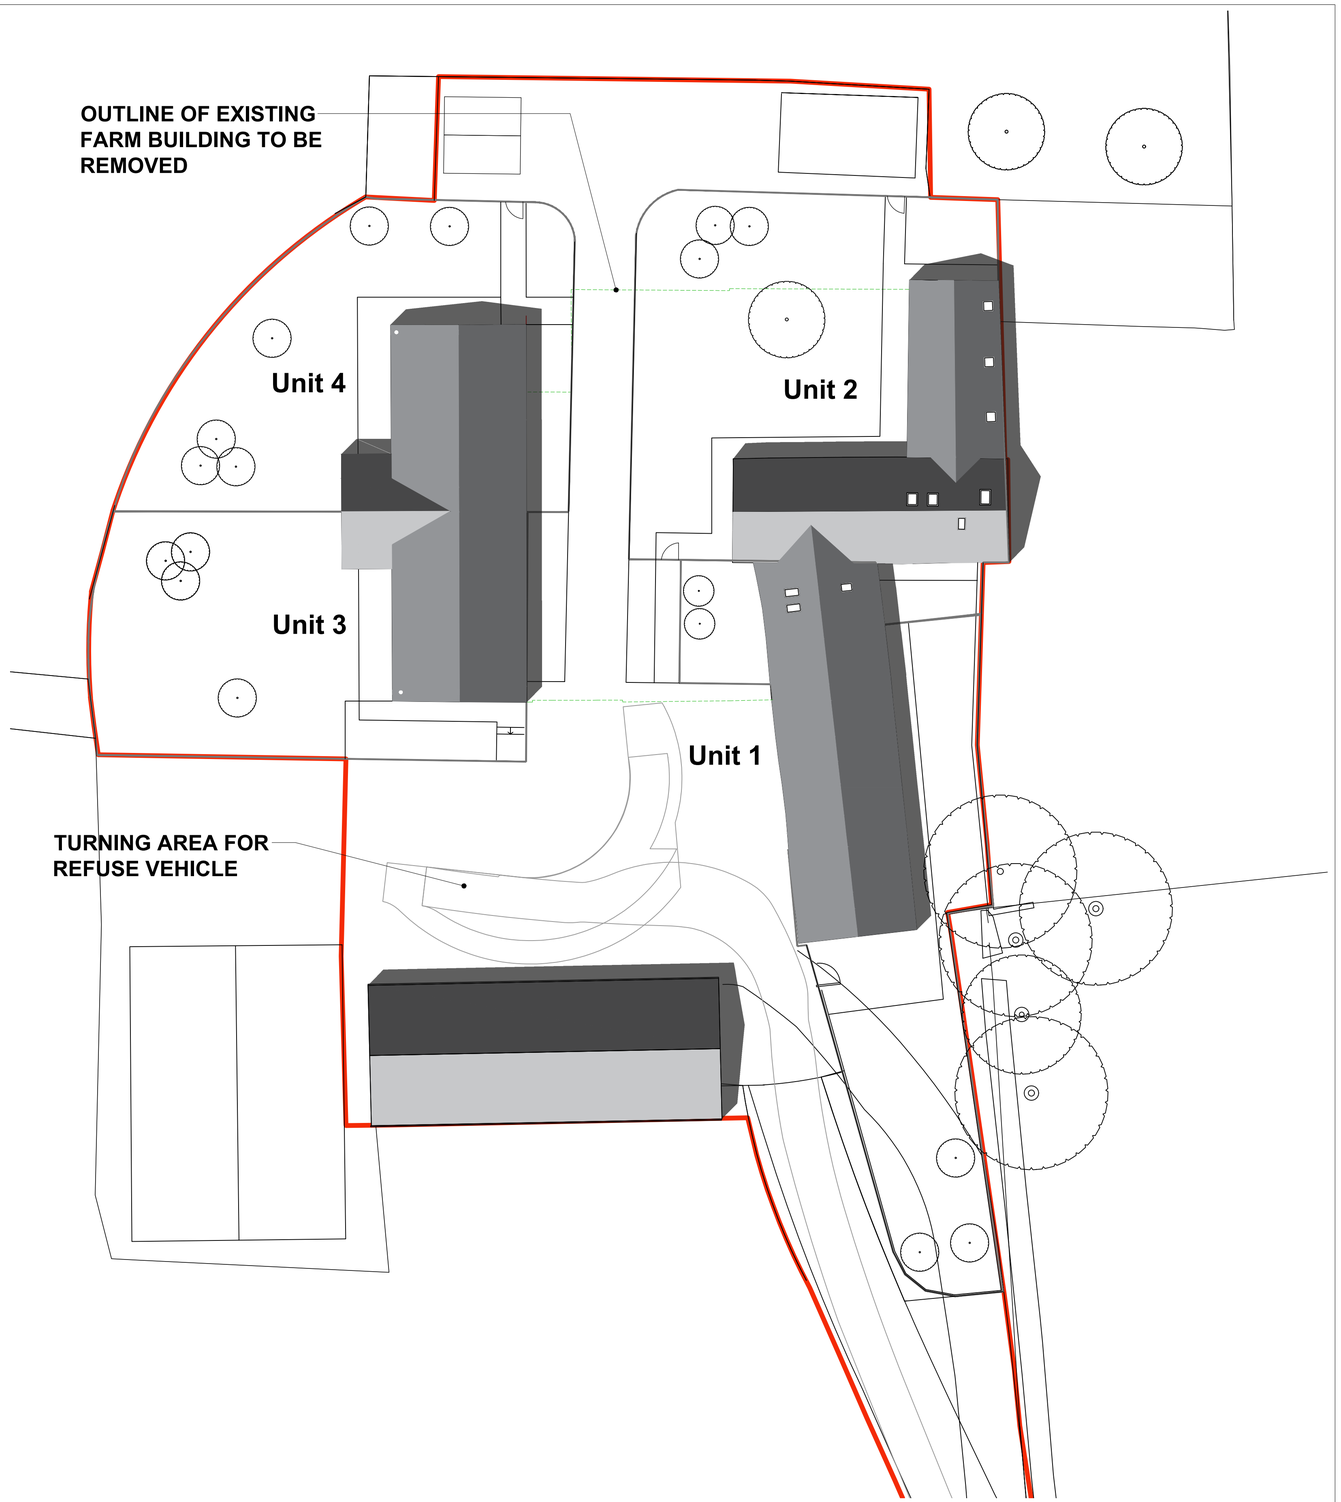

n

1:200 0m 2 4 8 / 1 3 6 10

PROPOSED SITE - ROOF PLAN 1:200

rev.	date	description	drn	chk'd
P3	21/08/18	Minor amends in response to LPA comments - incl boundary alignments	gm	GM
P2	24/04/18	Status changed to Planning	PR	GM
P1	17/04/18	Initial issue for comment	PR	GM

NOTES

Do not scale from this drawing, use figured dimensions only.

All dimensions to be checked on site.

All drawings to be read in conjunction with other contract documentation.

Any discrepancies to be reported to the Contract Administrator before any work commences.

© Copyright Bidwells LLP

client: Miss H Flint

project: Lordship Farm Barns

dwg title: **Proposed Site Plans**

BIDWELLS

discipline	drawn	chk'd	date:	scale @ A1
ARCHITECTURE	PR	GM	13/04/2018	1:200 / 500

project no.	dwg no.	rev.	status.
42533	DR-A-105	P3	PLANNING

Trumpington Road
Cambridge CB2 9LD
t: 01223 841841
f: 01223 845150
bidwells.co.uk