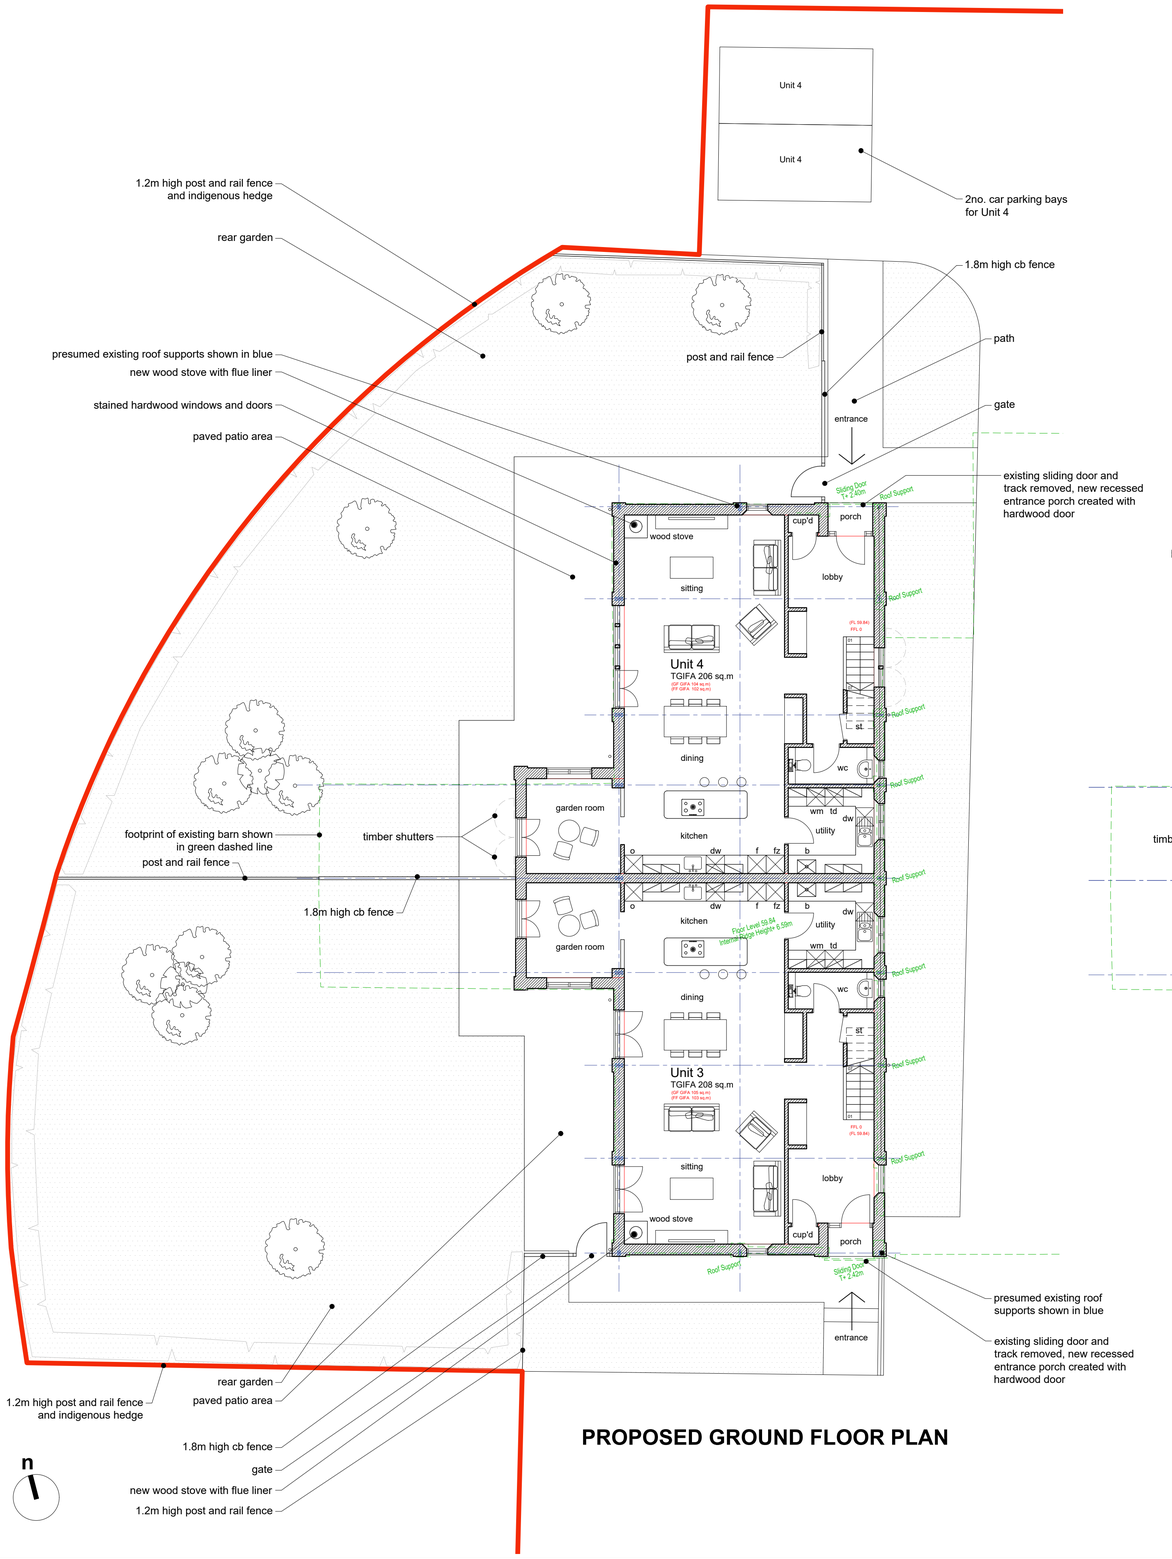


## PROPOSED GROUND FLOOR PLAN

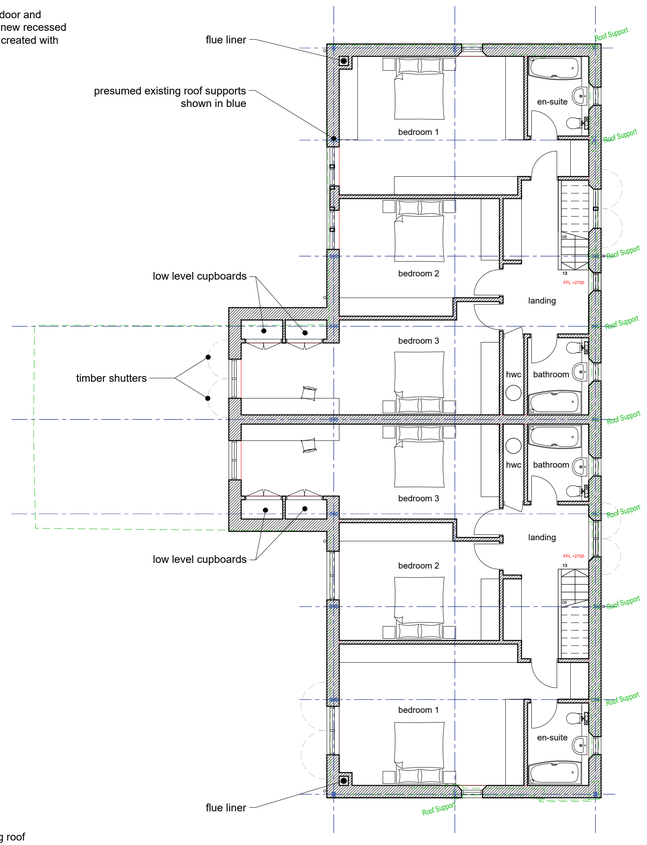


## PROPOSED FIRST FLOOR PLAN

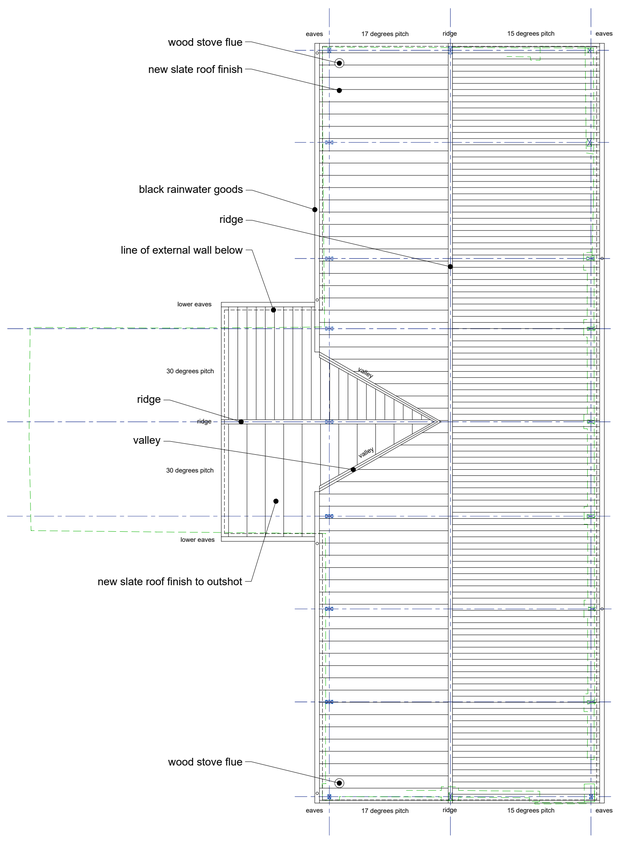


## PROPOSED ROOF PLAN

1:100 0m 1 2 4 / 0.5 1.5 3 5

| rev. | date | description | drn | chk'd |
|---|---|---|---|---|
| P3 | 21/08/18 | Minor amends in response to LPA comments - incl boundary notation | gm | GM |
| P2 | 24/04/18 | Minor co-ordination update, status changed to Planning | PR | GM |
| P1 | 17/04/18 | Initial issue for comment | PR | GM |

**NOTES**

Do not scale from this drawing, use figured dimensions only.

All dimensions to be checked on site.

All drawings to be read in conjunction with other contract documentation.

Any discrepancies to be reported to the Contract Administrator before any work commences.

© Copyright Bidwells LLP

client: Miss H Flint

project: Lordship Farm Barns

dwg title: **Proposed Units 3 & 4 Ground, First & Roof Plans**

| discipline | drawn | chk'd | date: | scale @ A1 |
|---|---|---|---|---|
| ARCHITECTURE | PR | GM | 22/03/18 | 1:100 |

| project no. | dwg no. | rev. | status. |
|---|---|---|---|
| 42533 | DR-A-112 | P3 | PLANNING |

BIDWELLS
Trumpington Road
Cambridge CB2 9LD
t: 01223 841841
f: 01223 845150
bidwells.co.uk