

PROPOSED WEST ELEVATION

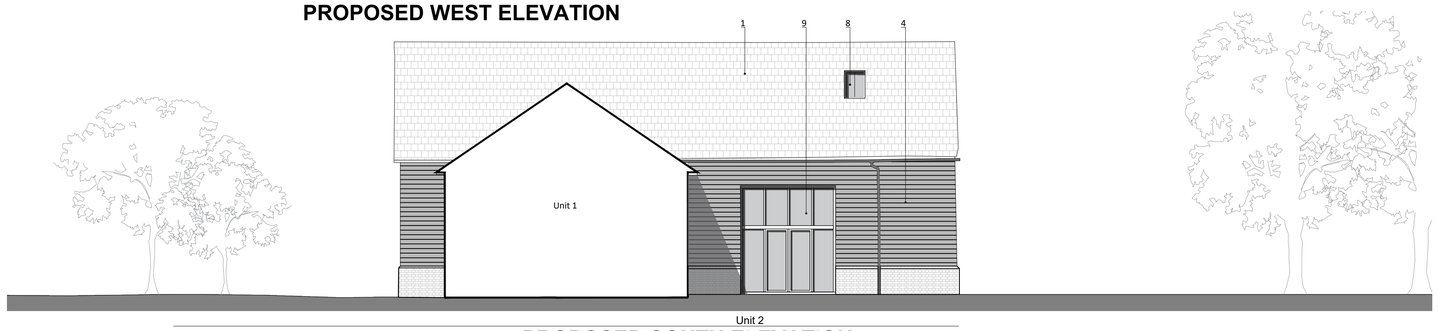

PROPOSED SOUTH ELEVATION

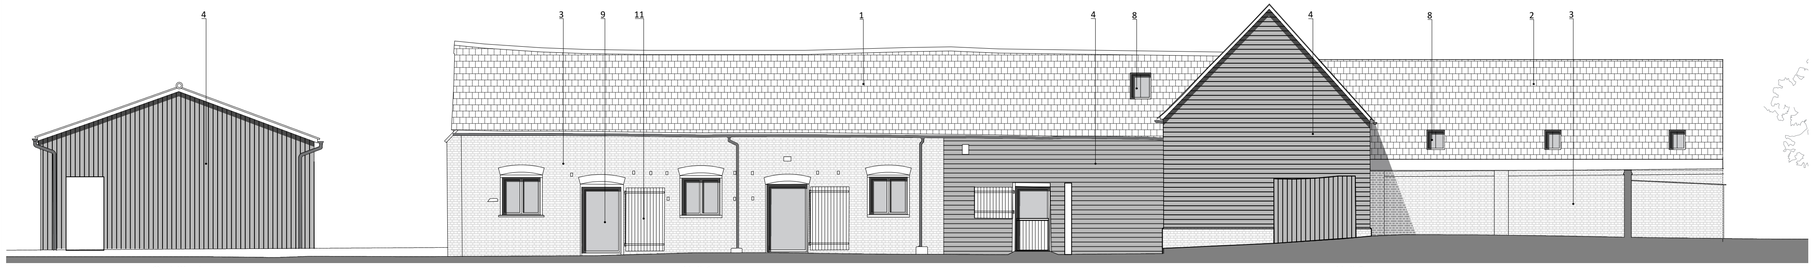

PROPOSED EAST ELEVATION

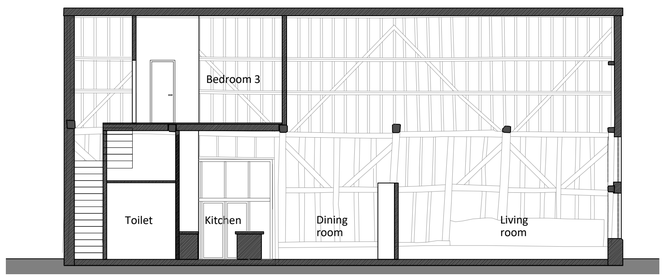

PROPOSED SECTION AA (Unit 2)

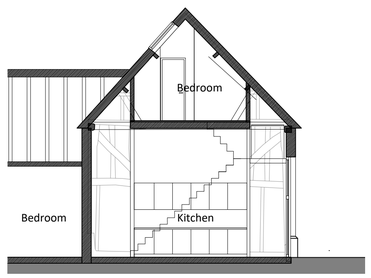

PROPOSED SECTION BB (Unit 2)

PROPOSED SECTIONS (Unit 2)

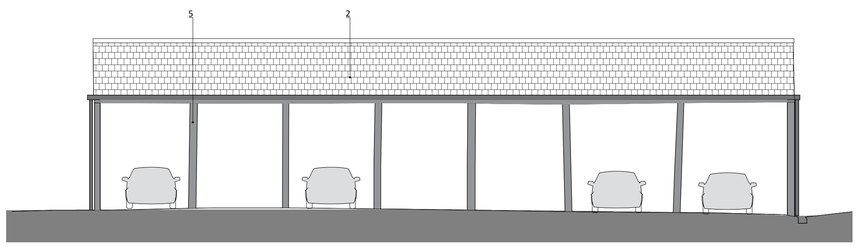

PROPOSED NORTH ELEVATION of Cart Shed

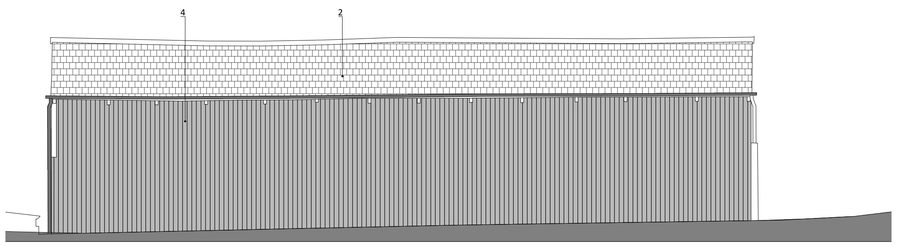

PROPOSED SOUTH ELEVATION of Cart-Shed

KEY:

1. Roof tiles to closely match existing in colour and appearance
2. New roof tiles to closely match existing in colour and appearance on roof of units 1 and 2
3. Existing brickwork
4. Stained timber boarding colour to match existing
5. Timber to be stained to match timber boarding
6. White render
7. Frameless fixed glass panel window
8. Conservation roof windows
9. Stained hardwood windows and doors
10. Timber door
11. Timber shutter
12. New brickwork - brick type to be agreed
13. New slate roof
14. Wood stove flue
15. Black coated aluminium gutters and downpipes
16. Untreated timber cladding

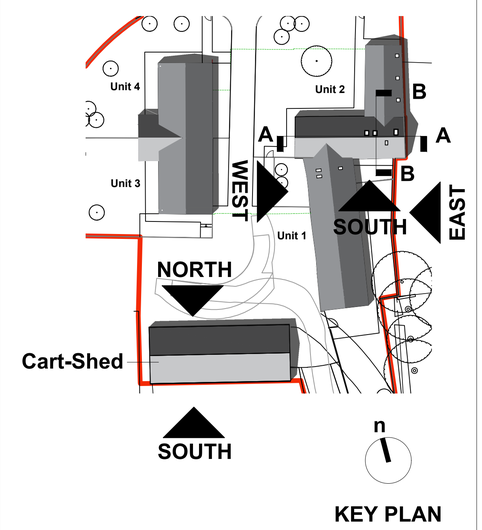

KEY PLAN

rev.	date	description	drn	chk'd
P3	21/08/18	Minor amends in response to LPA comments - incl addition of brick plinth and adjusted west elevation to Listed Barn	gm	GM
P2	24/04/18	Existing barn door shown (in closed position) on east (gable) elevation of Unit 2. Status changed to Planning	PR	GM
P1	17/04/18	Initial issue for comment	PR	GM

NOTES

Do not scale from this drawing, use figured dimensions only.

All dimensions to be checked on site.

All drawings to be read in conjunction with other contract documentation.

Any discrepancies to be reported to the Contract Administrator before any work commences.

© Copyright Bidwells LLP

1:100 0m 1 2 4 / 0.5 1.5 3 5

client: Miss H Flint

project: Lordship Farm Barns

dwg title: **Proposed Elevations Sheet 2/2**

discipline	drawn	chk'd	date:	scale @ A1
ARCHITECTURE	PR	GM	16/04/2018	1:100

project no.	dwg no.	rev.	status.
42533	DR-A-202	P3	PLANNING

BIDWELLS
Trumpington Road
Cambridge CB2 9LD
t: 01223 841841
f: 01223 845150
bidwells.co.uk