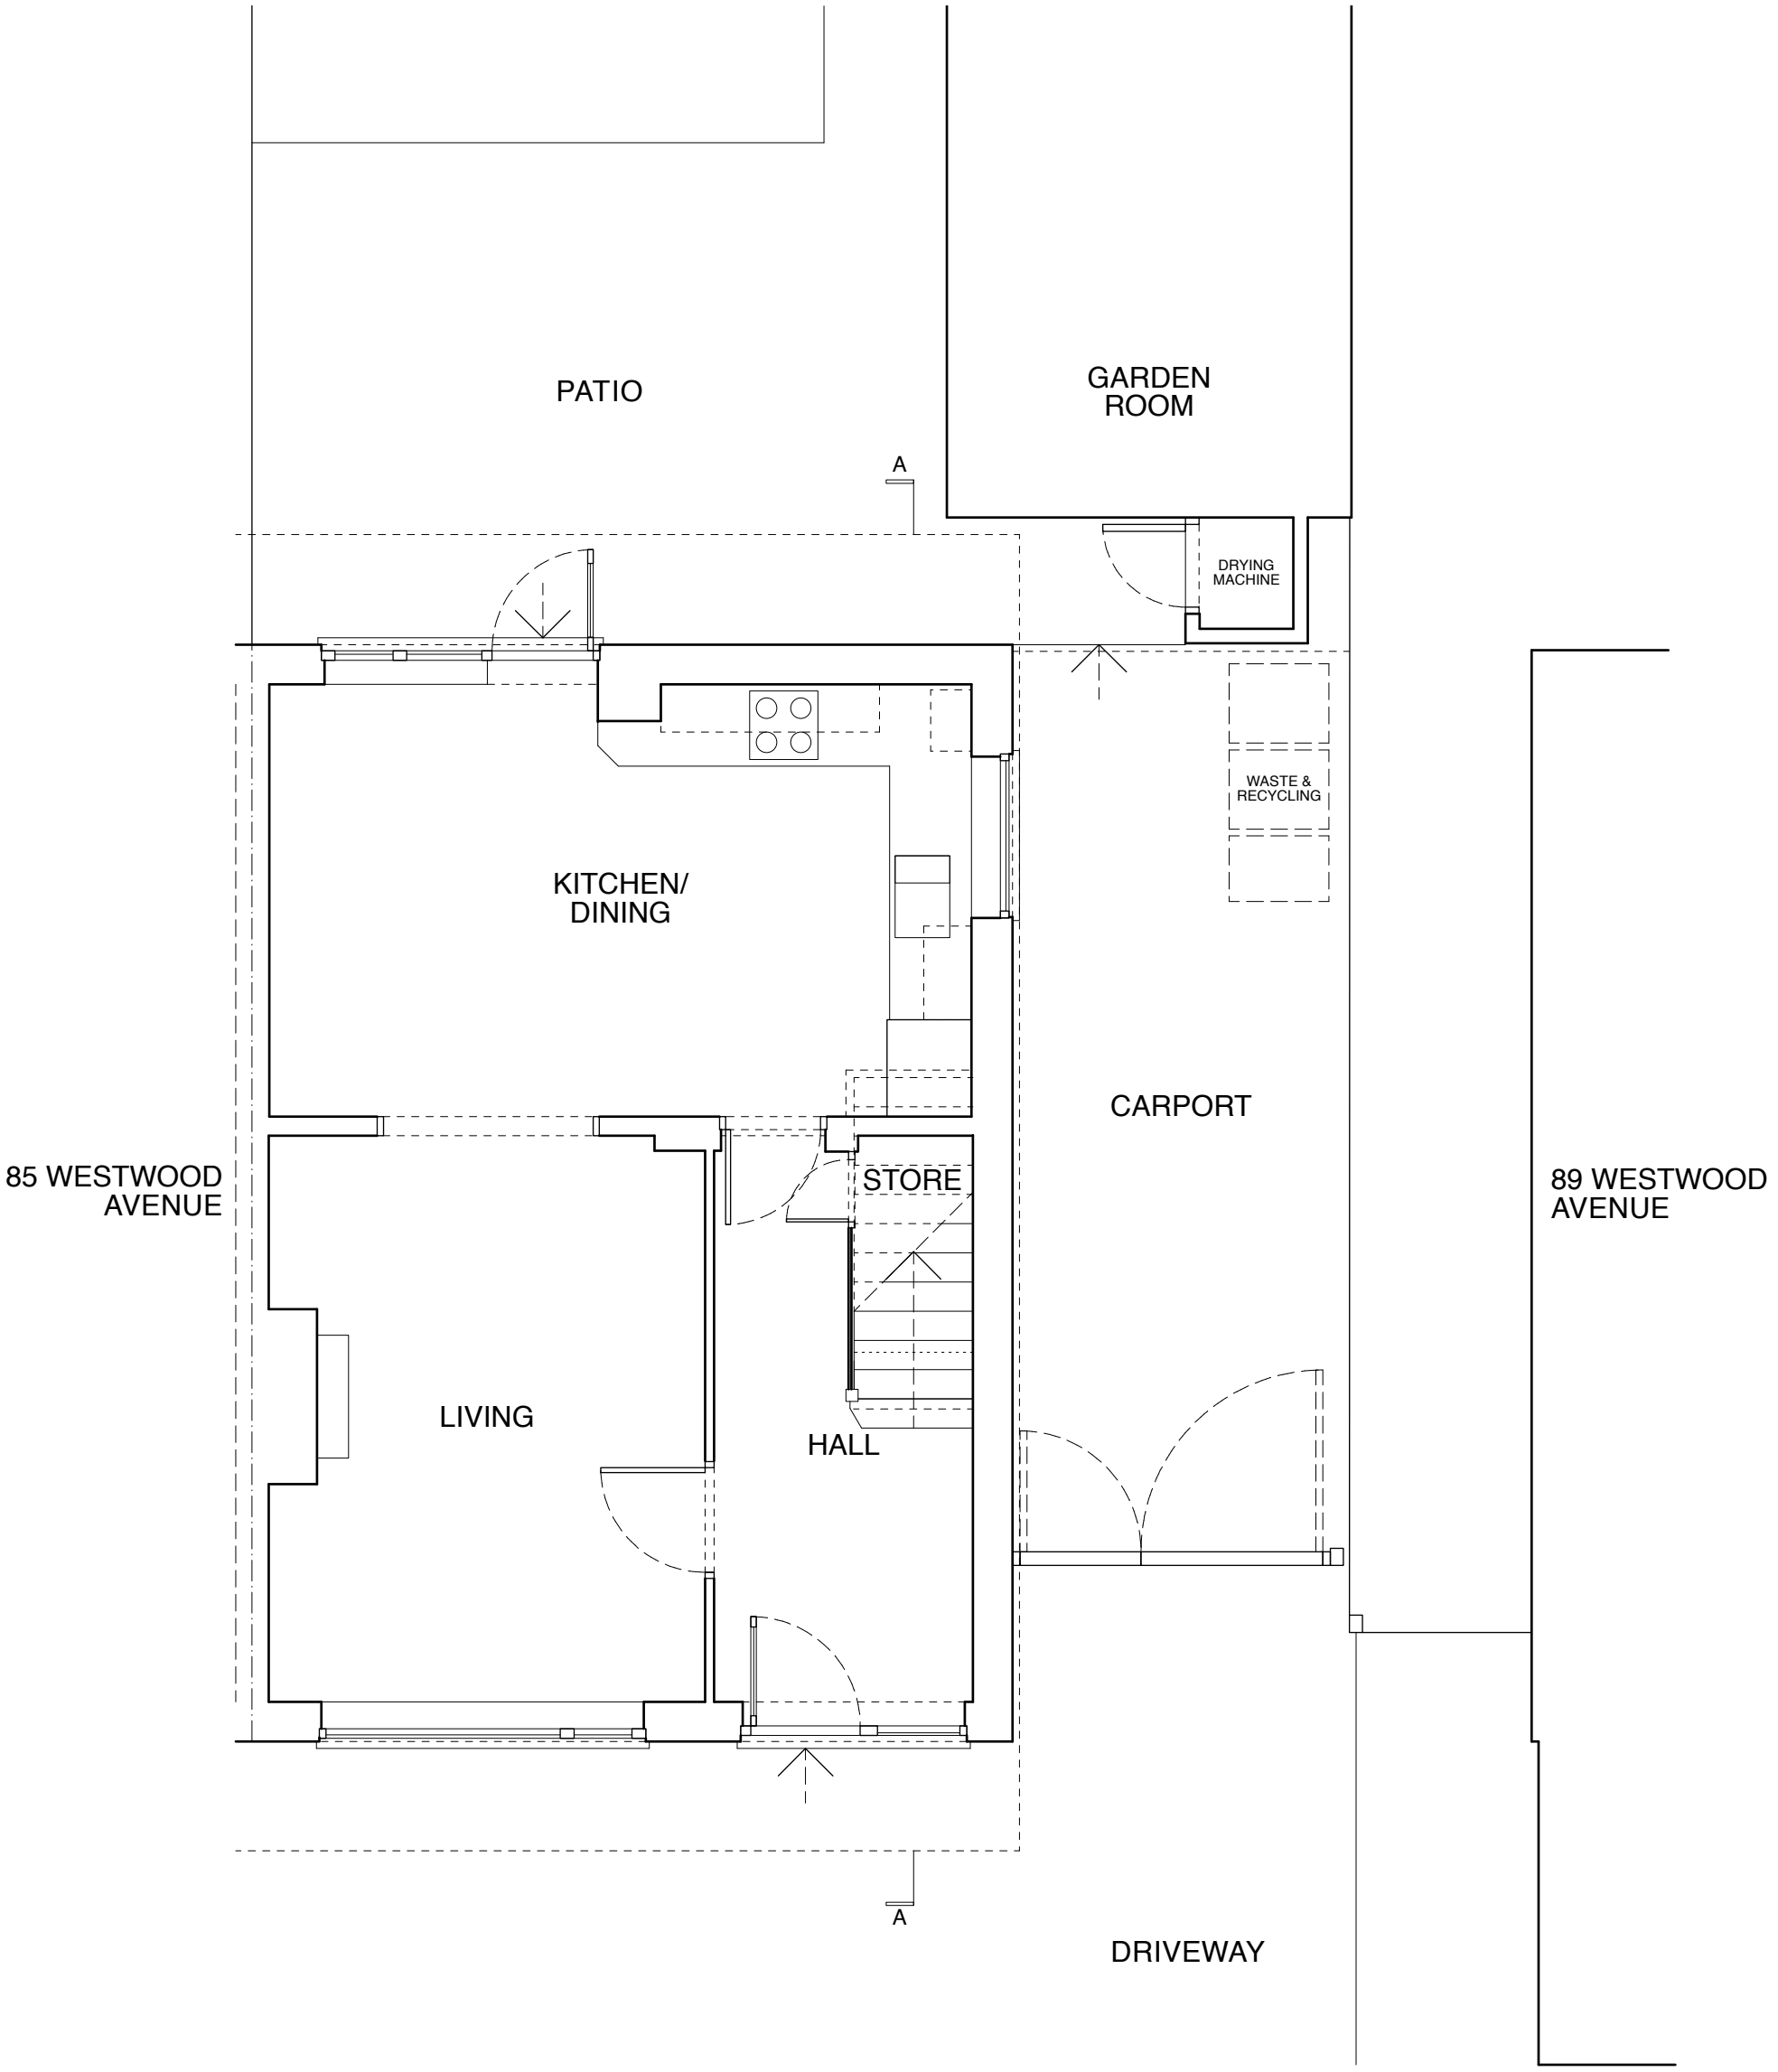

ZMINKOWSKA DE BOISE ARCHITECTS	
PROJECT NAME: 87 WESTWOOD AVENUE	
DRAWING NAME: EXISTING GROUND FLOOR PLAN	
DRAWING STATUS: PLANNING	
DRAWING NUMBER: 1707.01	REVISION:
DATE: MARCH 2018	SCALE: 1:50 @ A3