




KEY
Planning Boundary
Ownership Boundary



53.3m +

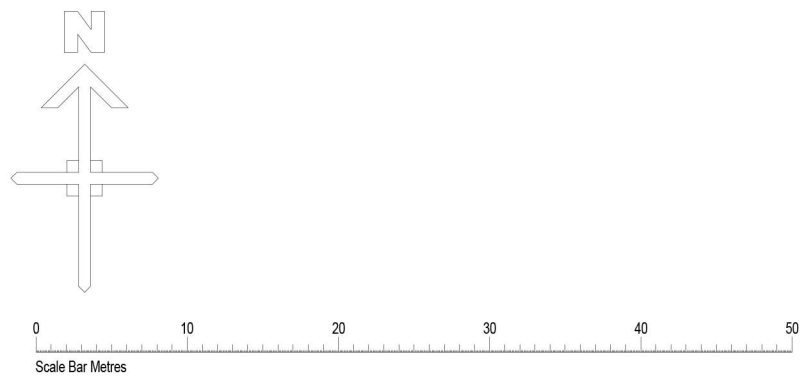

Client:
Hill Residential Limited
The Courtyard, Abbey Barns,
Ickleton, CB10 1SX
Project:
Ickleford Mill
Ickleford, Hitchin
Hertfordshire
Drawing:
Proposed Site Layout

Scale: 1:500@A1	Date: June 2025	Rev. No: A
Drawn By: CK	Checked By: PD	Drawing No: 185-PS-103
CAD Ref:		