



FLEXIBLE CARRIAGEWAY CONSTRUCTION

Scale 1:10

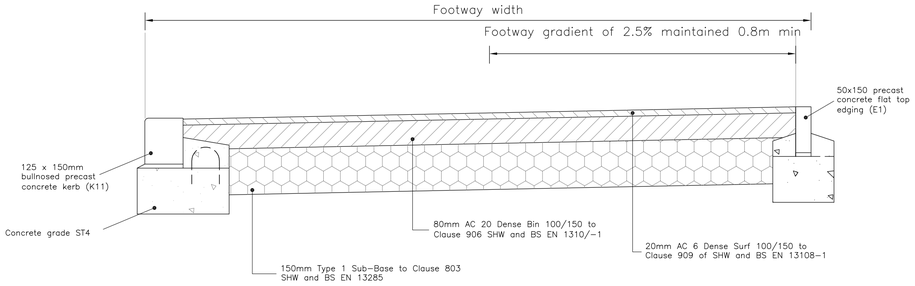


VEHICLE CROSSOVER CROSS SECTION


Scale 1:10

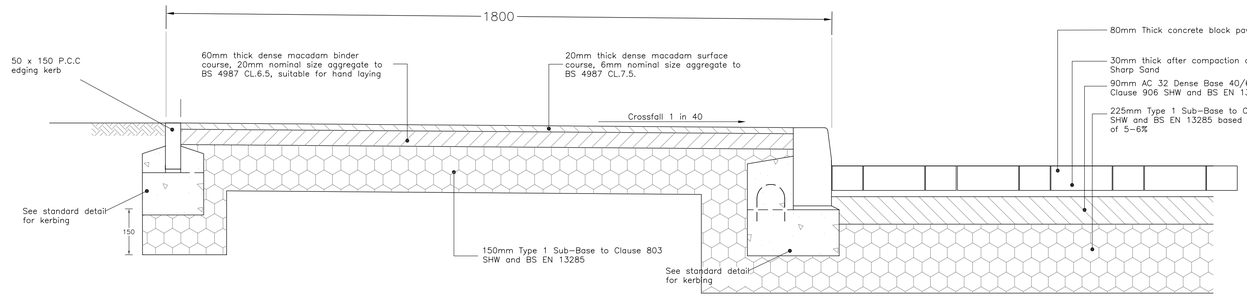

BLOCK PAVED CARRIAGEWAY CONSTRUCTION


Scale 1:10

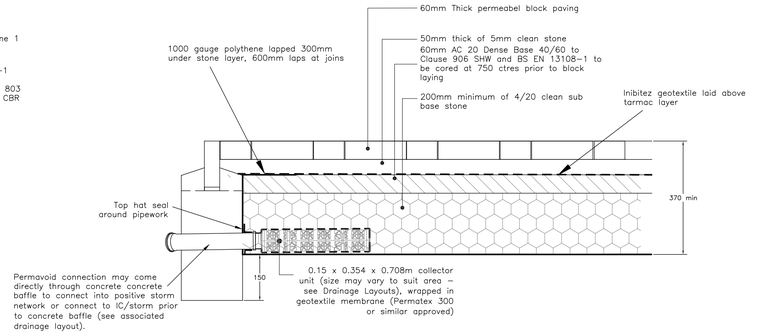

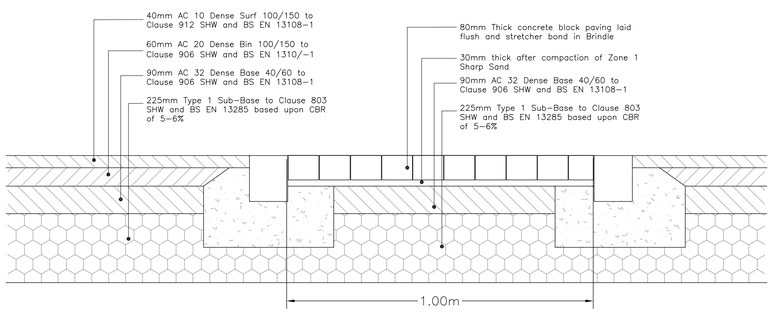

ENTRANCE PANEL CONSTRUCTION DETAIL

Scale 1:10

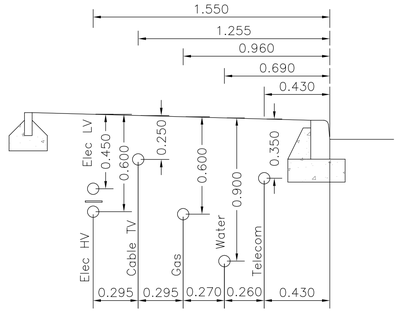


SERVICE POSITIONS UNDER FOOTPATH

Scale N.T.S.

BLOCK PAVED DRIVEWAY CONSTRUCTION

Scale 1:10

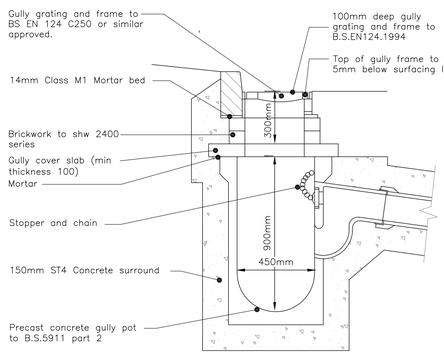


GULLY NOTES:

1. All dimensions are in millimetres
2. Grating and frame shall be to BS EN 124 (Grade C250)
3. The minimum depth from the top of the grating to the top of the gully outlet is to be 750mm when the connecting pipe is under a carriageway or a hard shoulder and 500mm elsewhere
4. Precast concrete gullies and cover salbs shall be to BS 5911 part 230
5. When an insitu cast gully has a trap the stoppers shall comply with the requirements of BS 5900 Part 2
6. Precast concrete gully pots should have a bed and surround of ST4 concrete. Plastic gully pots should have a bed and surround of ST4 concrete


PRECAST HIGHWAY GULLY DETAIL

NTS

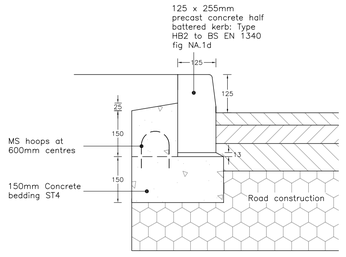


K1 KERB CONSTRUCTION

Scale 1:10

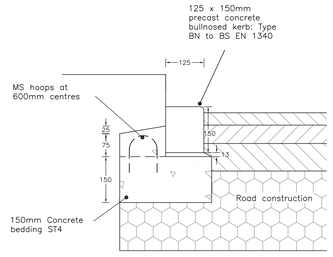

K11 KERB CONSTRUCTION

Scale 1:10

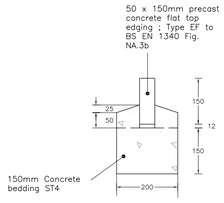

EDGING TYPE E1

Scale 1:10

CONSTRUCTION ISSUE

REV. No.	DATE	DESCRIPTION	INITIALS
E	11.10.18	Private drive detail drawn up as permabel paving	PPB
D	27.07.18	Up revved to construction issue	PPB
C	20.02.18	Up revved to tender issue	PPB
B	13.02.18	Minor updating to footway specification	PPB
A	30.01.18	Footway width adjusted to 1.8m to match revised planning layout	PPB

Client: Storey HOMES

Project: Cambridge Road
Barkway, Hertfordshire

Title: Highway Construction Details

MJA CONSULTING
CIVIL AND STRUCTURAL ENGINEERS
Monarch House, Barton Lane,
Abingdon, Oxon, OX14 3NB
Tel: 01235 555173
Fax: 01235 523226

Scale	Date	Drawing No.	Rev
NTS @A1	Jan'18	5713:20	E
Checked	Drawn		
	PPB		

© This drawing is the copyright of Michael A Jennings Associates Limited and may not be copied, altered or reproduced in any way without their permission.