

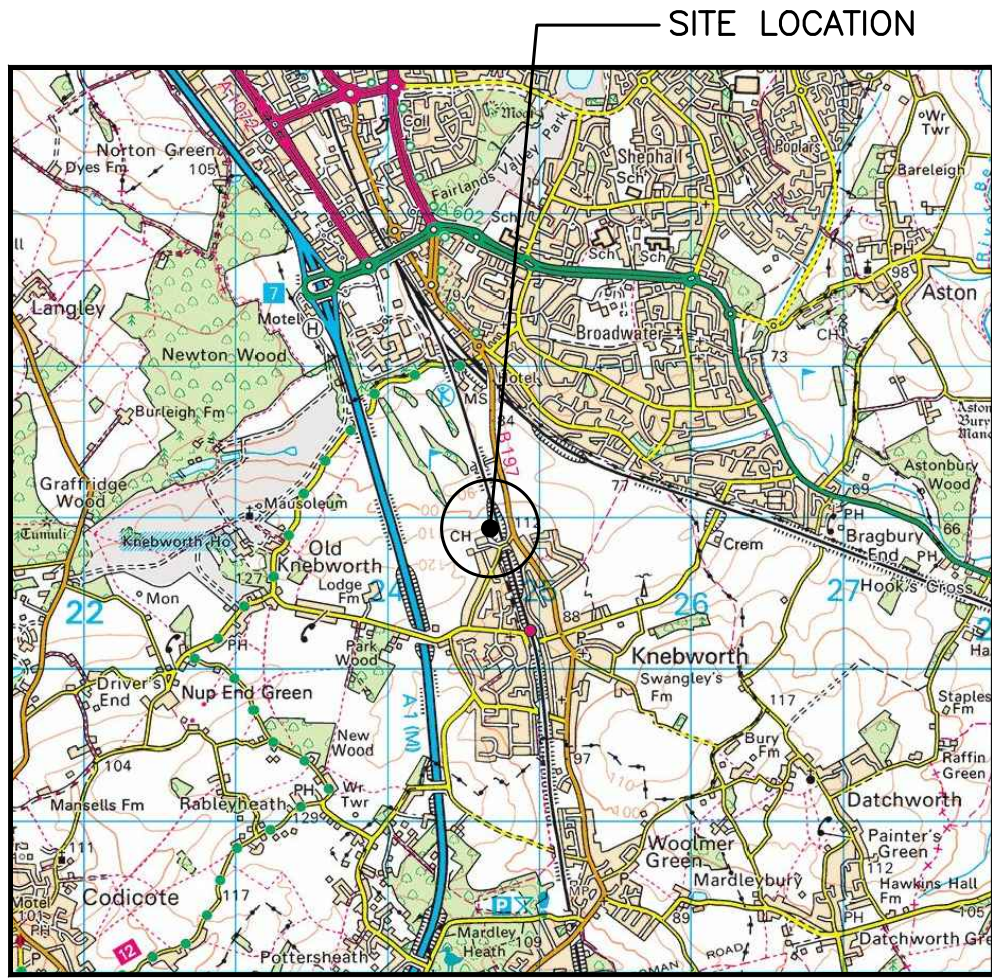
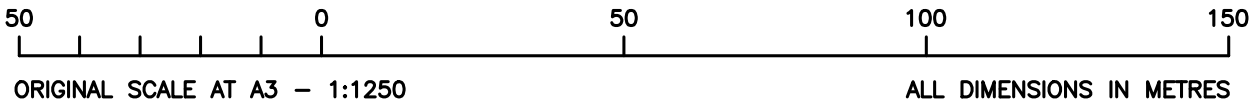
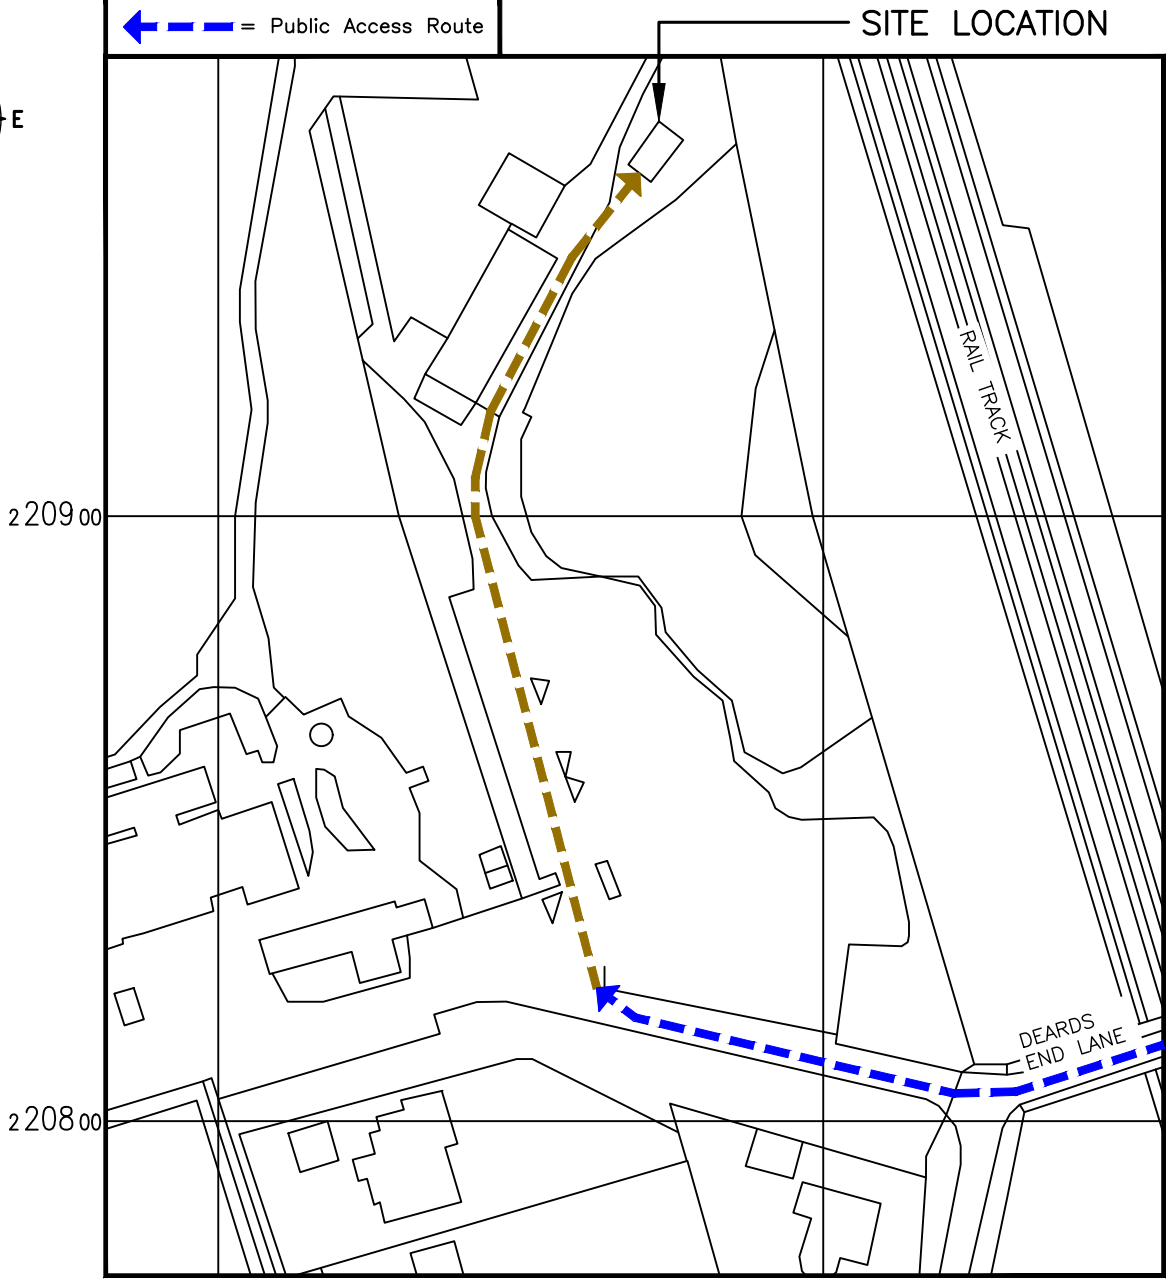


**SITE LOCATION**  
(Scale 1:50000)  
Ordnance Survey map extract  
based upon Landranger map series  
with the permission of the controller of  
Her Majesty's Stationery Office  
Licence No. 0100023487  
Crown copyright.

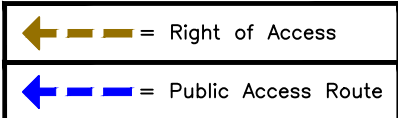

SITE PHOTOGRAPH

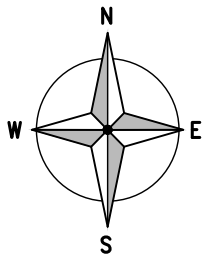

**DETAILED SITE LOCATION**  
(Scale 1:1250)  
Based upon Ordnance Survey map extract  
with the permission of the Controller of  
Her Majesty's Stationery Office.  
Crown copyright.  
Licence No. 100020449

ALL DIMENSIONS ARE IN mm UNLESS NOTED OTHERWISE

|       |          |           |
|-------|----------|-----------|
| N.G.R | E:524672 | N: 220962 |
|-------|----------|-----------|

NOTES:

DIRECTIONS TO SITE:  
HEAD SOUTHEAST ON A1(M) AT JUNCTION 7,  
TAKE THE A602 EXIT TO STEVENAGE/WARE  
AT THE ROUNDABOUT, TAKE THE 1ST EXIT  
ONTO BROADHALL WAY/A602 GO THROUGH 1  
ROUNDABOUT AT THE ROUNDABOUT, TAKE  
THE 3RD EXIT ONTO MONKSWOOD WAY/A602  
TAKE B197 TO DEARD'S END LN IN  
KNEBWORTH EXIT THE ROUNDABOUT ONTO  
MONKSWOOD WAY/A602 AT THE  
ROUNDABOUT, TAKE THE 1ST EXIT ONTO  
LONDON RD/B197 CONTINUE TO FOLLOW  
B197 GO THROUGH 1 ROUNDABOUT TURN  
RIGHT ONTO DEARD'S END LN, SITE WILL BE  
OVER THE BRIDGE AND TO THE RIGHT OF  
THE STORAGE AREA.

**What3words:**  
**W3W Site** – fame.light.spot  
**W3W Access Gate** – lend.river.towns  
**W3W EMC** – spark.cage.awake

|     |                |    |    |          |
|-----|----------------|----|----|----------|
| A   | PLANNING ISSUE | MA | MH | 08.07.25 |
| REV | MODIFICATION   | BY | CH | DATE     |



|                     |            |      |
|---------------------|------------|------|
| Cell Name           |            | Opt. |
| KNEBWORTH GOLF CLUB |            | —    |
| Cell ID No          |            |      |
| CSID                | VF         | TEF  |
| 10779325            | —          | 2164 |
| Project No.         | TM Cell ID | N/A  |
| —                   | —          | —    |

|                                                                                 |  |
|---------------------------------------------------------------------------------|--|
| Site Address / Contact Details                                                  |  |
| KNEBWORTH GOLF CLUB<br>DEARDS END LANE<br>KNEBWORTH<br>HERTFORDSHIRE<br>SG3 6NA |  |

|                   |                      |                    |          |
|-------------------|----------------------|--------------------|----------|
| Drawing Title:    |                      | SITE LOCATION MAPS |          |
| Purpose of issue: |                      | PLANNING           | Dwg Rev: |
| Drawing Number:   |                      | 100                | A        |
| Surveyed By:      | Original Sheet Size: | Pack Issue:        |          |
| SY                | A3                   |                    |          |
| Drawn:            | Date:                | Checked:           | Date:    |
| MA                | 08.07.25             | MH                 | 08.07.25 |