


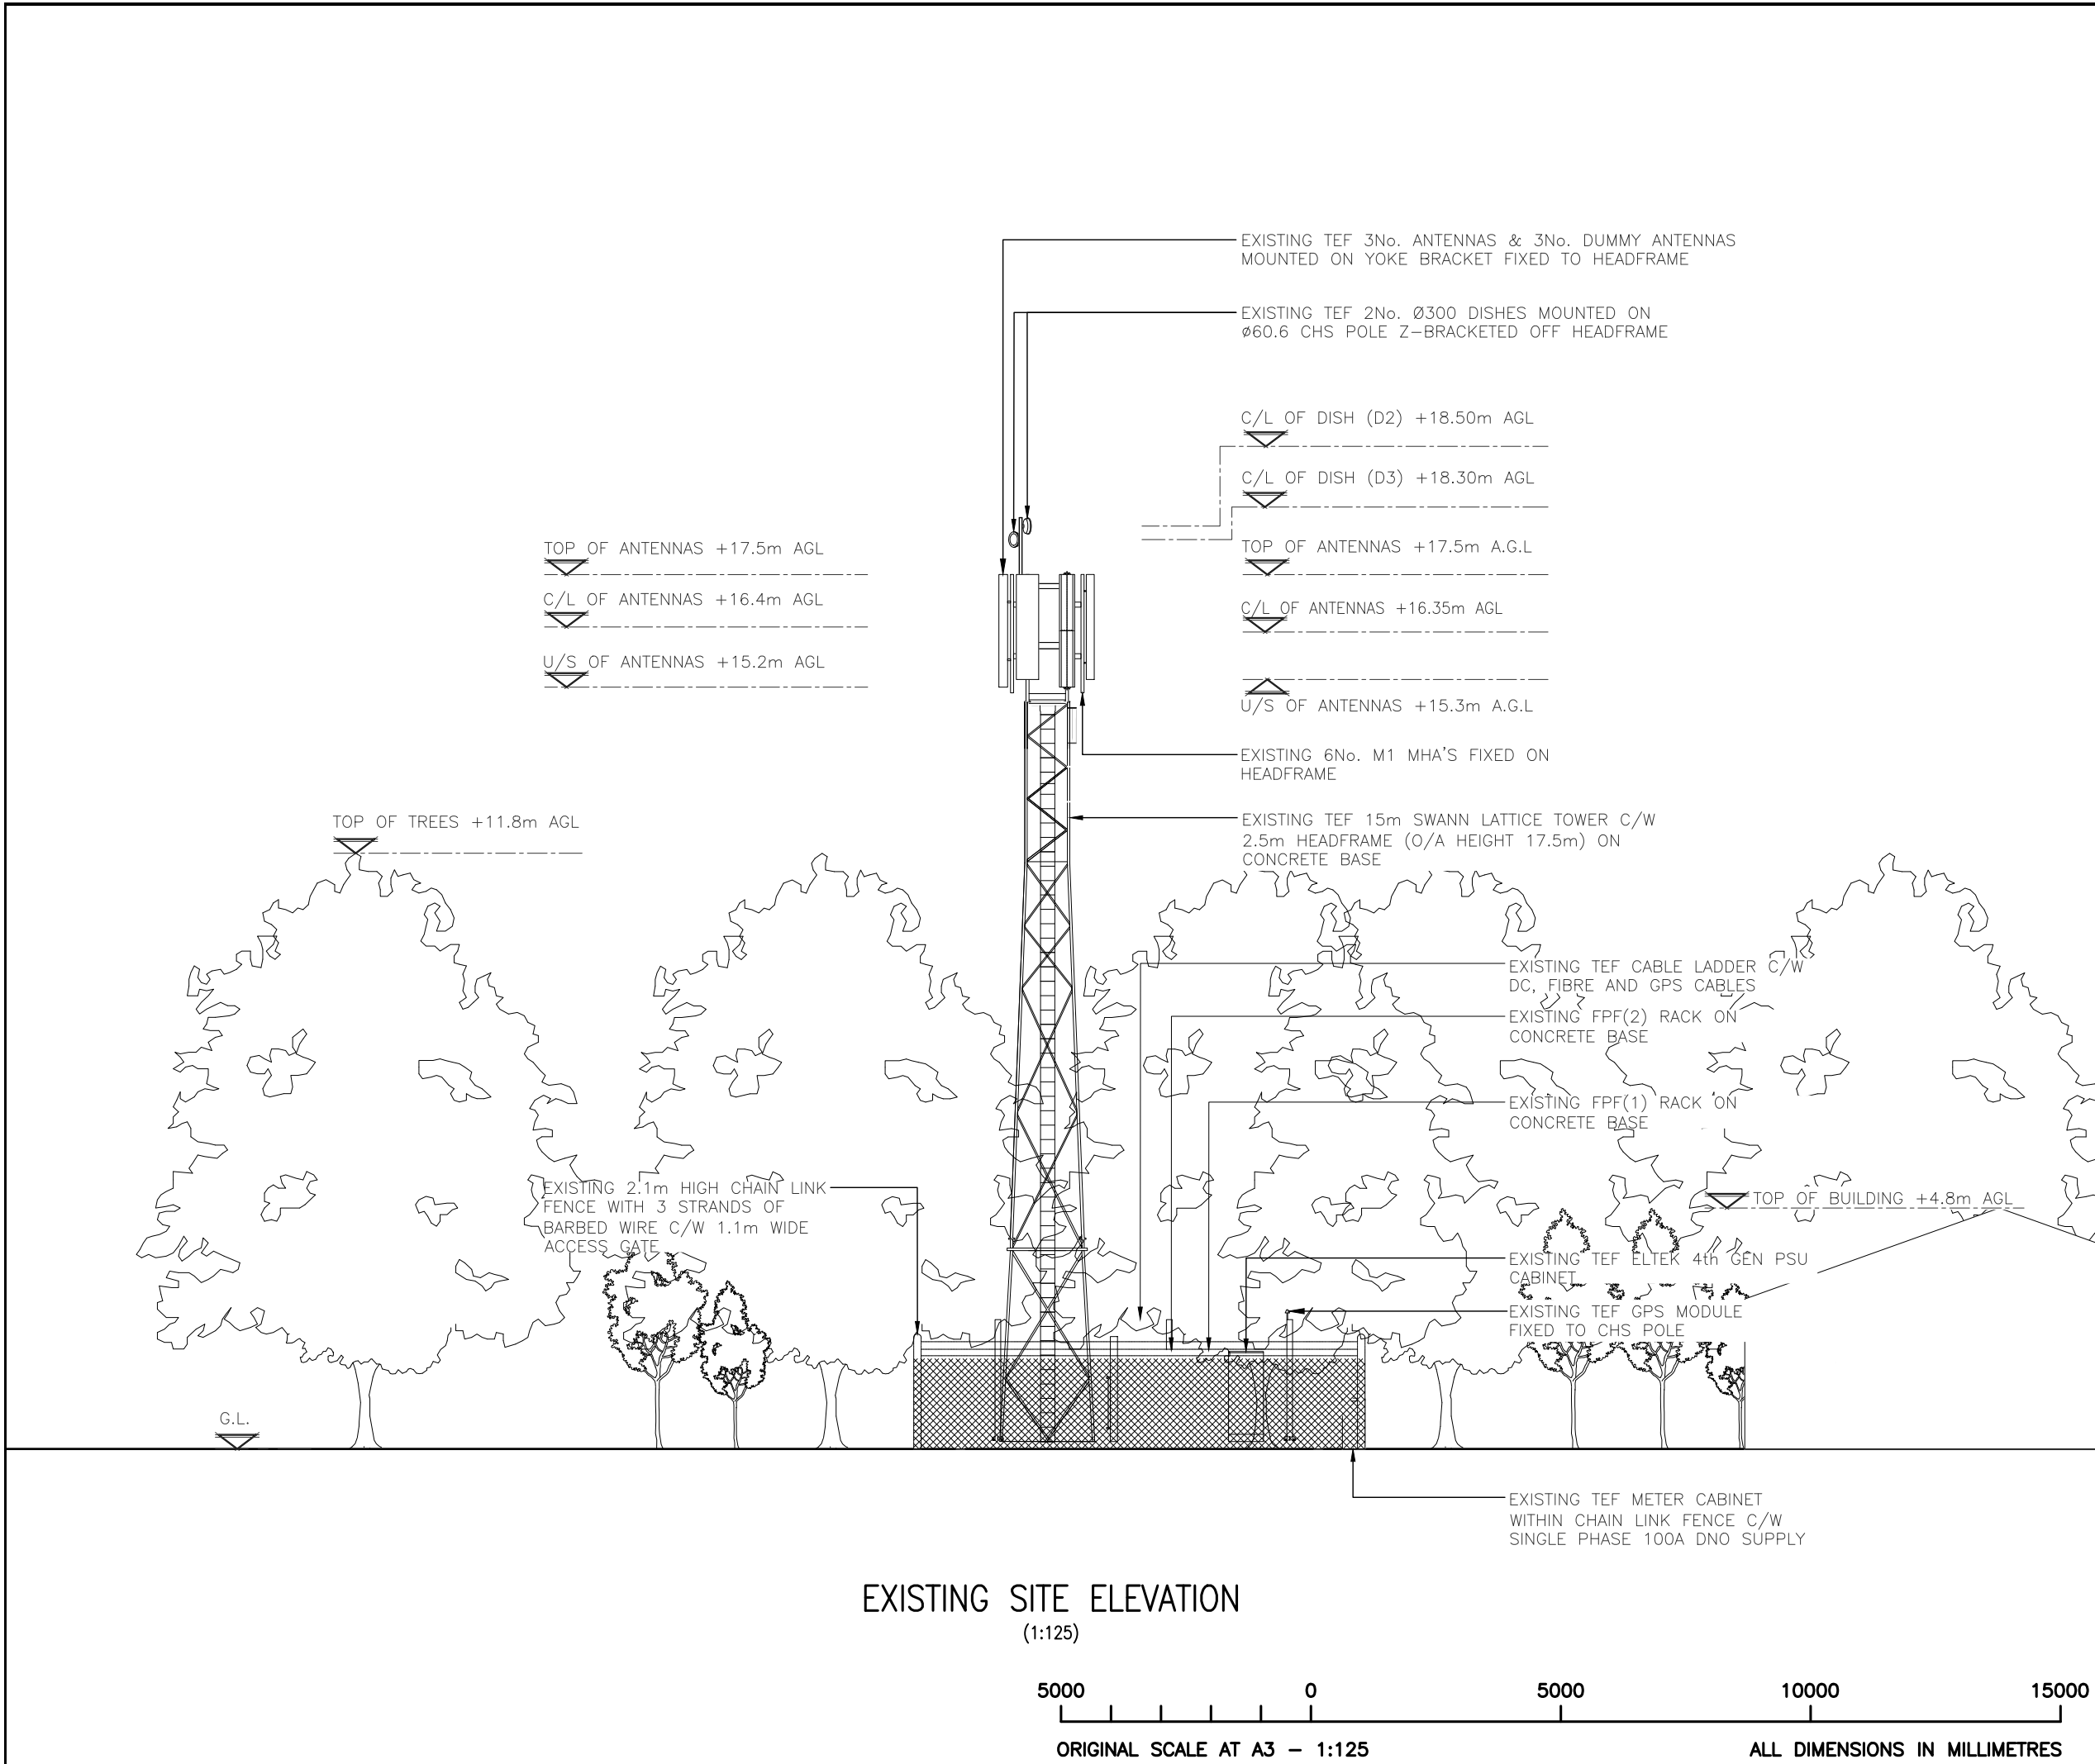

ALL DIMENSIONS ARE IN mm UNLESS NOTED OTHERWISE

N.G.R

E: 524672

N: 220962

NOTES:

A	PLANNING ISSUE	MA	MH	08.07.25
REV	MODIFICATION	BY	CH	DATE

Cell Name				Opt.
KNEBWORTH GOLF CLUB				-
Cell ID No				
CSID	-	VF	✓	TEF
10779325	-	-	-	2164
Project No.	-	TM Cell ID	-	N/A
-	-	-	-	-
Site Address / Contact Details				
KNEBWORTH GOLF CLUB DEARDS END LANE KNEBWORTH HERTFORDSHIRE SG3 6NA				
Drawing Title: EXISTING SITE ELEVATION				
Purpose of issue: PLANNING				Dwg Rev: A
Drawing Number: 300				A
Surveyed By: SY		Original Sheet Size: A3		Pack Issue:
Drawn: MA	Date: 08.07.25	Checked: MH	Date: 08.07.25	A

SDNT0005 Version 3.2